


MARK	POS.	Q.TY	DENOMINATION	LENGTH (mm)	MATERIAL GRADE	STR. CAT.	WEIGHT (Kg)	P. SURF. (m^2)	NOTES
CWBR002	443	1	SPD550x20	8370	S420MLO	2	2093.3	14.07	
CWBR002	518	1	SPD550x20	1060	S420MLO	2	234.7	1.62	
CWBR005	444	1	Ø323.9x12.7	2836	API5LX52	3	265.8	2.80	
CWBR006	444	1	Ø323.9x12.7	2836	API5LX52	3	265.8	2.80	
CWBR023	1688	1	Ø406.4x12.7	5497	API5LX52	3	653.7	6.80	
CWBR023	1689	1	Ø406.4x12.7	2559	API5LX52	3	291.4	3.04	
CWBR024	1688	1	Ø406.4x12.7	5497	API5LX52	3	653.7	6.80	
CWBR024	1689	1	Ø406.4x12.7	2559	API5LX52	3	291.4	3.04	
						TOTALE	4749.8	40.98	

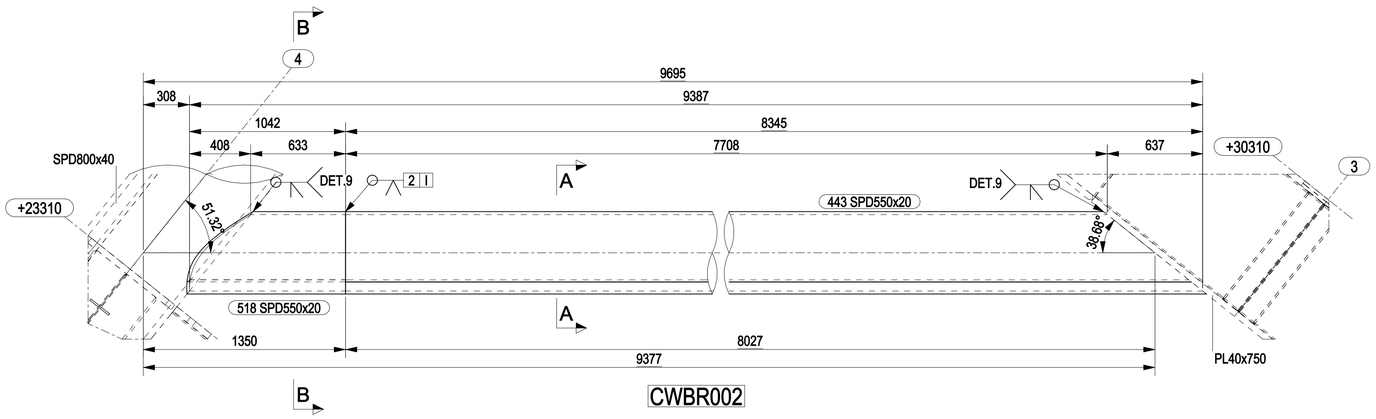


CWBR002

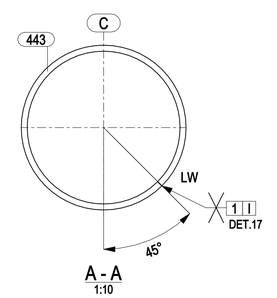


A - A
1:10

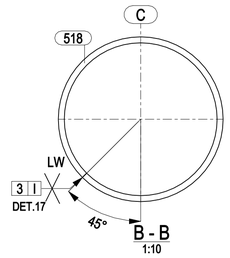


B - B
1:10

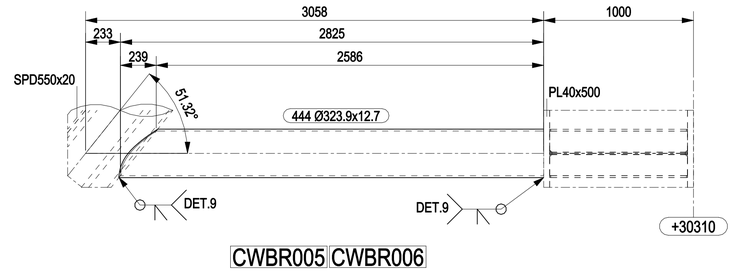


CWBR005 CWBR006

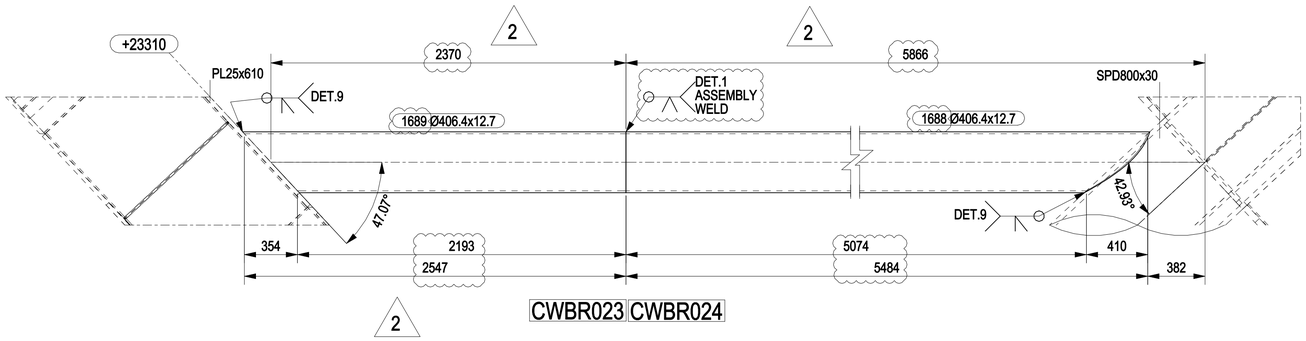


CWBR023 CWBR024

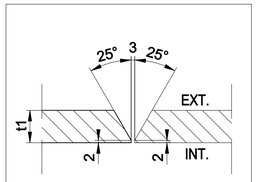

DETAIL 1

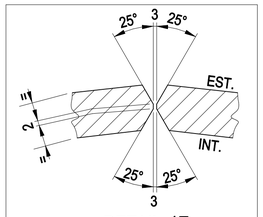

DETAIL 17

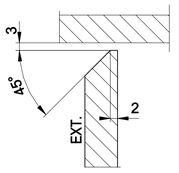


DETAIL 9

NOTES

1 – ALL DIMENSIONS AND ELEVATIONS ARE IN MILLIMETERS U.N.O.
2 – ALL ELEVATIONS ARE REFERED TO C.D.

KEY PLAN

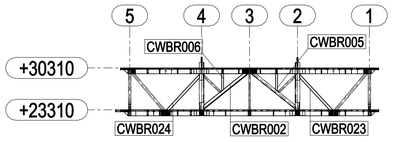

PLAN AT ROW C

HOLDS

REFERENCE DRAWINGS

DWG No.	DESCRIPTION
123A90-DDL-ST-DD-90044	TOPSIDE-PRIMARY STEEL ELEVATION AT ROW - C

REV.	DATE	DRN	CHKD	APPD	DESCRIPTION
2	04/07/2024	CM-TS	MR	DC	REVISED WHERE INDICATED
1	19/01/2024	CM-TS	MR	DC	REVISED WHERE INDICATED
0	05/01/2024	CM-TS	MR	DC	ISSUED FOR CONSTRUCTION

CROSSWIND

ROSETTI MARINO

TITLE :
BASE LOAD POWER HUB (BLPH)
TOP SIDES – ELEVATION AT ROW – C
MARK CWBR002 – CWBR005 – CWBR006 – CWBR023 – CWBR024

CONTRACT NO./TITLE CW-I-WP4-2023-05/HOLLANDSE KUST NOORD WIND PARK			SCALE 1:20
DRAWN CM-TS	CHECKED M.ROSSI	APPROVED D.CASADIO	DATE 04/07/2024
A1	DRAWING NO. 123A90-FDL-ST-DD-90195	SHEET 001	REV. 2