

MARK	POS.	Q.TY	DENOMINATION	LENGTH (mm)	MATERIAL GRADE	STR. CAT.	WEIGHT (Kg)	P. SURF. (m^2)	NOTES
CWBR009	445	1	Ø323.9x12.7	4013	API5LX52	3	373.7	3.93	
CWBR010	445	1	Ø323.9x12.7	4013	API5LX52	3	373.7	3.93	
CWBR019	455	1	Ø406.4x12.7	8174	API5LX52	3	963.1	10.01	
CWBR020	455	1	Ø406.4x12.7	8174	API5LX52	3	963.1	10.01	
CWBR028	516	1	SPD550x20	8372	S420MLO	2	2093.9	14.08	
CWBR028	517	1	SPD550x20	1058	S420MLO	2	234.1	1.61	
						TOTALE	5001.5	43.58	


1

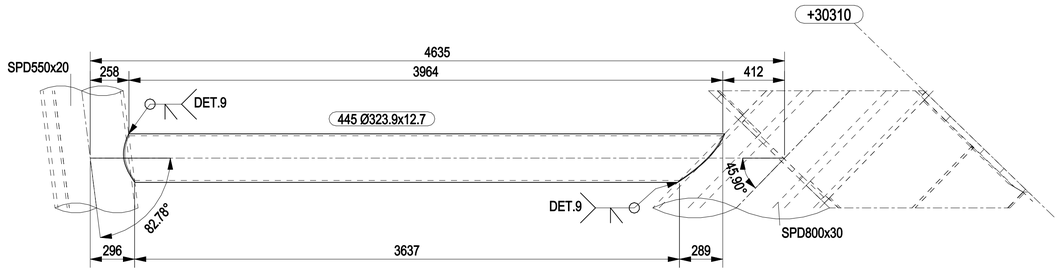


CWBR009 CWBR010

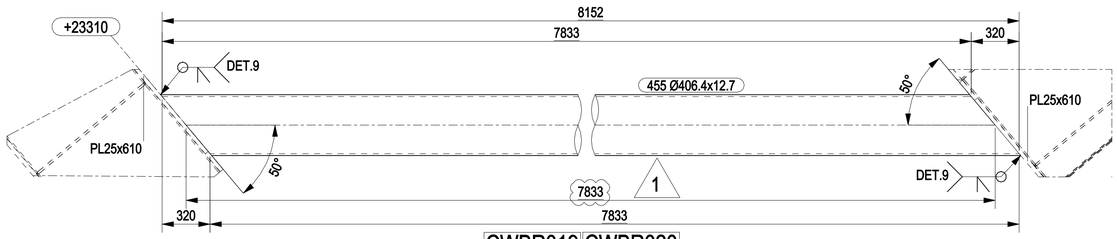


CWBR019 CWBR020

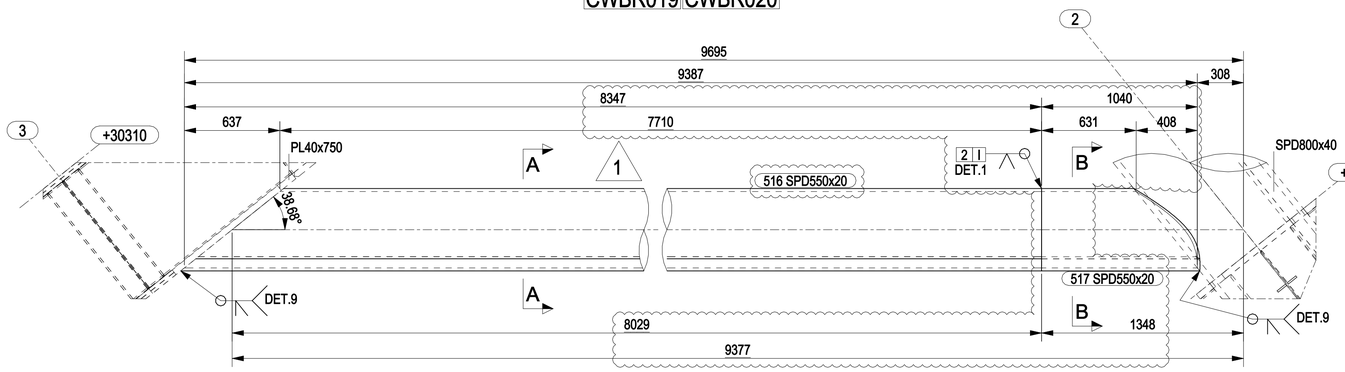

CWBR028

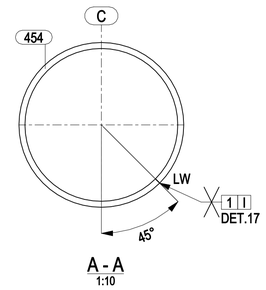


A - A
1:10

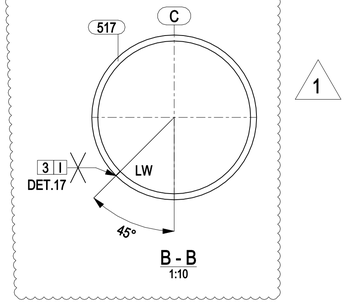


B - B
1:10


1

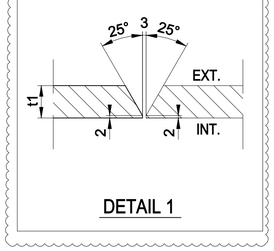

DETAIL 1

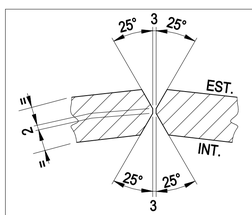

DETAIL 17

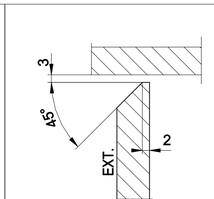


DETAIL 9

NOTES

1 – ALL DIMENSIONS AND ELEVATIONS ARE IN MILLIMETERS U.N.O.
2 – ALL ELEVATIONS ARE REFERED TO C.D.

KEY PLAN

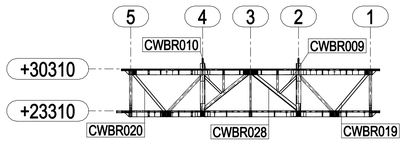

PLAN AT ROW C

HOLDS

REFERENCE DRAWINGS

DWG No.	DESCRIPTION
123A90-DDL-ST-DD-90044	TOPSIDE-PRIMARY STEEL ELEVATION AT ROW - C

REV.	DATE	DRN	CHKD	APPD	DESCRIPTION
1	19/01/2024	CM-TS	MR	DC	REVISED WHERE INDICATED
0	05/01/2024	CM-TS	MR	DC	ISSUED FOR CONSTRUCTION

CROSSWIND

ROSETTI MARINO

TITLE :
BASE LOAD POWER HUB (BLPH)
TOP SIDES – ELEVATION AT ROW – C
MARK CWBR009 – CWBR010 – CWBR019 – CWBR020 – CWBR028

CONTRACT NO./TITLE CW-I-WP4-2023-05/HOLLANDSE KUST NOORD WIND PARK			SCALE 1:20
DRAWN CM-TS	CHECKED M.ROSSI	APPROVED D.CASADIO	DATE 03/01/2024

A1	DRAWING NO. 123A90-FDL-ST-DD-90196	SHEET 001	REV. 1