
MARKS	DRAWING NUMBER	NOTES
CWUNO001	123A90-FDL-ST-DD-90125	
CWUNO002	123A90-FDL-ST-DD-90126	
CWUNO003	123A90-FDL-ST-DD-90127	
CWUNO004	123A90-FDL-ST-DD-90128	
CWUNO005	123A90-FDL-ST-DD-90129	
CWUNO006	123A90-FDL-ST-DD-90130	
CWUNO007	123A90-FDL-ST-DD-90131	
CWUNO008	123A90-FDL-ST-DD-90132	
CWUNO009	123A90-FDL-ST-DD-90133	
CWUNO010	123A90-FDL-ST-DD-90134	
CWUNO011	123A90-FDL-ST-DD-90135	
CWUNO012	123A90-FDL-ST-DD-90137	
CWUNO013	123A90-FDL-ST-DD-90139	
CWUNO014	123A90-FDL-ST-DD-90141	
CWUPG001	123A90-FDL-ST-DD-90074	
CWUPG002	123A90-FDL-ST-DD-90075	
CWUPG003	123A90-FDL-ST-DD-90076	
CWUPG004	123A90-FDL-ST-DD-90077	
CWUPG005	123A90-FDL-ST-DD-90078	
CWUPG006	123A90-FDL-ST-DD-90079	
CWUPG007	123A90-FDL-ST-DD-90080	
CWUPG008	123A90-FDL-ST-DD-90081	
CWUPG009	123A90-FDL-ST-DD-90145	
CWUPG010	123A90-FDL-ST-DD-90144	
CWUPG011	123A90-FDL-ST-DD-90082	
CWUPG012	123A90-FDL-ST-DD-90083	
CWUPG013	123A90-FDL-ST-DD-90084	
CWUPG014	123A90-FDL-ST-DD-90085	
CWUPG015	123A90-FDL-ST-DD-90146	
CWUPG016	123A90-FDL-ST-DD-90143	
CWUPG017	123A90-FDL-ST-DD-90086	
CWUPG018	123A90-FDL-ST-DD-90087	
CWUPG019	123A90-FDL-ST-DD-90088	
CWUPG020	123A90-FDL-ST-DD-90089	
CWUPG021	123A90-FDL-ST-DD-90092	
CWUPG022	123A90-FDL-ST-DD-90090	
CWUPG023	123A90-FDL-ST-DD-90091	
CWUPG024	123A90-FDL-ST-DD-90093	
CWUPG025	123A90-FDL-ST-DD-90094	
CWUPG026	123A90-FDL-ST-DD-90095	
CWUPG027	123A90-FDL-ST-DD-90096	
CWUPG028	123A90-FDL-ST-DD-90097	
CWUPG029	123A90-FDL-ST-DD-90098	
CWUPG030	123A90-FDL-ST-DD-90099	
CWUPG031	123A90-FDL-ST-DD-90100	
CWUPG032	123A90-FDL-ST-DD-90101	
CWUPG033	123A90-FDL-ST-DD-90102	
CWUPG038	123A90-FDL-ST-DD-90105	
CWUPG039	123A90-FDL-ST-DD-90106	
CWUPG040	123A90-FDL-ST-DD-90107	
CWUPG041	123A90-FDL-ST-DD-90108	
CWUPG044	123A90-FDL-ST-DD-90111	
CWUPG045	123A90-FDL-ST-DD-90112	
CWUPG046	123A90-FDL-ST-DD-90147	
CWUPG047	123A90-FDL-ST-DD-90148	
CWULT001	123A90-FDL-ST-DD-90353	
CWULT002	123A90-FDL-ST-DD-90353	
CWULT003	123A90-FDL-ST-DD-90353	
CWULT004	123A90-FDL-ST-DD-90353	

1

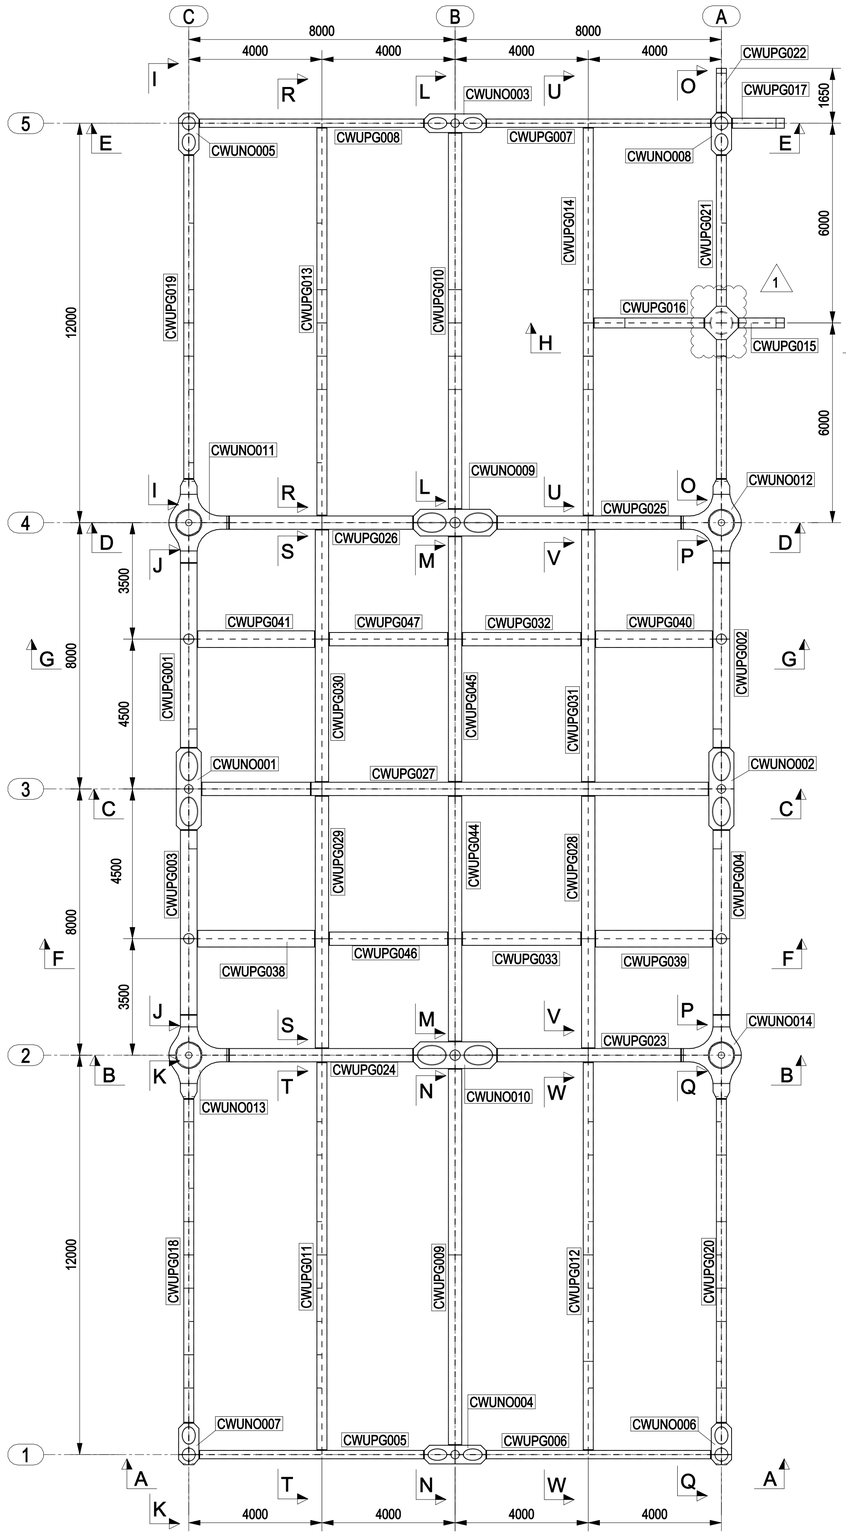


PLAN AT EL.+30310 TOS

NOTES

1 – ALL DIMENSIONS AND ELEVATIONS ARE IN MILLIMETERS U.N.O.
2 – ALL ELEVATIONS ARE REFERED TO C.D.
3 – FOR SECTIONS SEE DWG 90198 TO 90202

KEY PLAN

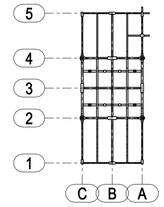

PLAN AT EL.+30310 TOS

HOLDS

REFERENCE DRAWINGS

DWG No.	DESCRIPTION
123A90-DDL-ST-DD-90050	TOPSIDE-PRIMARY STEEL PLAN AT EL.+30310 TOS

REV.	DATE	DRN	CHKD	APPD	DESCRIPTION
1	09/04/2024	CM-TS	MR	DC	REVISED WHERE INDICATED
0	12/01/2024	CM-TS	MR	DC	ISSUED FOR CONSTRUCTION

CROSSWIND

ROSETTI MARINO

TITLE :
BASE LOAD POWER HUB (BLPH)
TOP SIDES – PRIMARY PLAN AT EL. +30310 TOS
ASSEMBLY PRIMARY

CONTRACT NO./TITLE CW-I-WP4-2023-05/HOLLANDSE KUST NOORD WIND PARK			SCALE 1:90
DRAWN CM-TS	CHECKED M.ROSSI	APPROVED D.CASADIO	DATE 09/04/2024

	DRAWING NO.	SHEET	REV.
A1	123A90-FDL-ST-DD-90197	001	1