

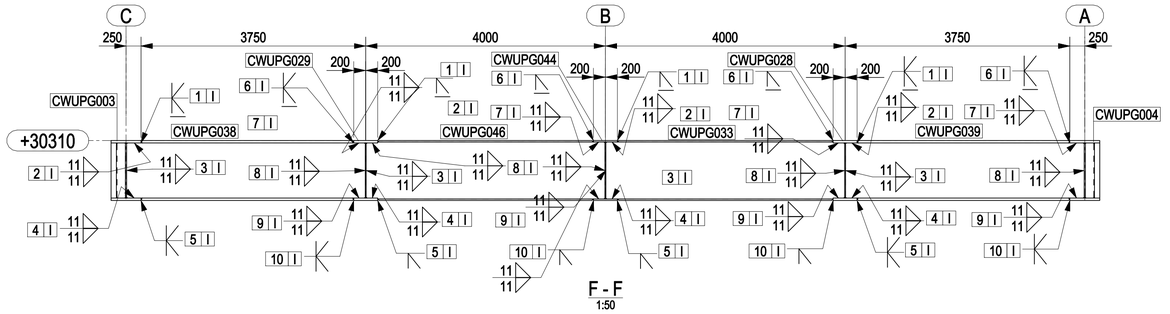



F - F
1:50

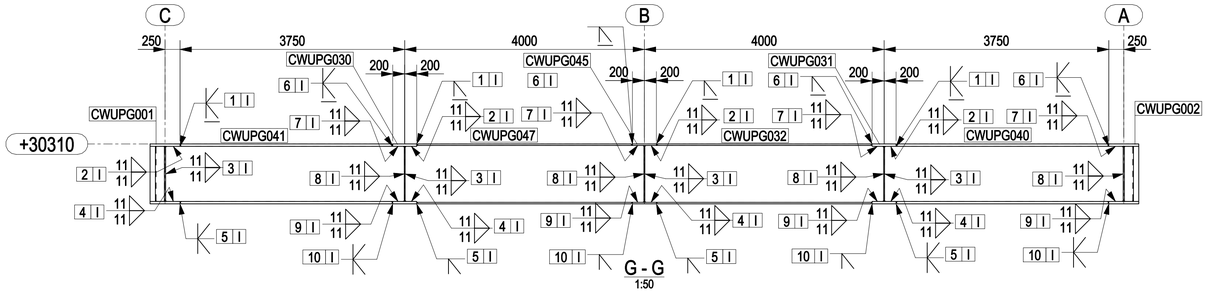


G - G
1:50

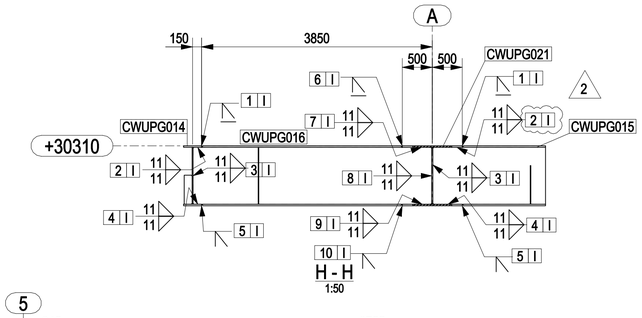


H - H
1:50

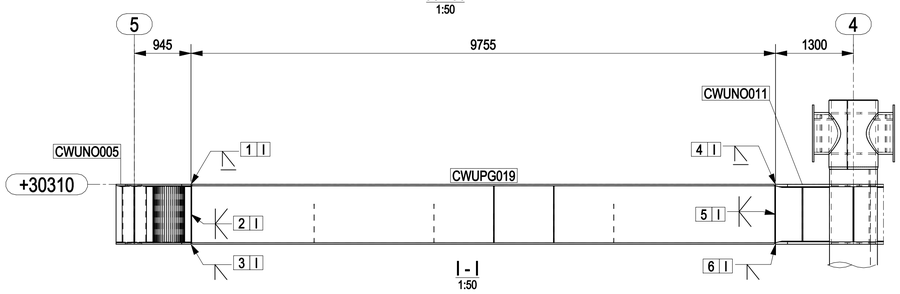


I - I
1:50

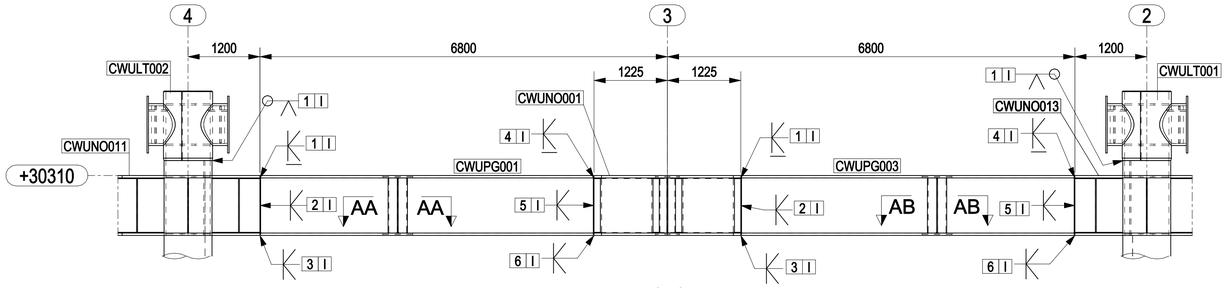

J - J
1:50

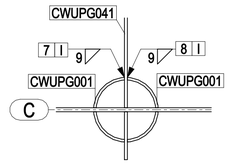

AA - AA
1:15

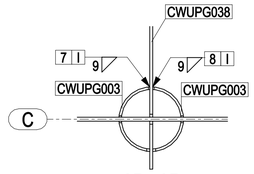


AB - AB
1:15

NOTES

1 – ALL DIMENSIONS AND ELEVATIONS ARE IN MILLIMETERS U.N.O.
2 – ALL ELEVATIONS ARE REFERED TO C.D.
3 – FOR PLAN VIEW AND MATERIAL LIST SEE DWG 90197

KEY PLAN

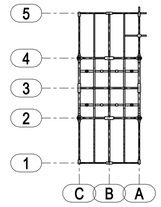

PLAN AT EL.+30310 TOS

HOLDS

REFERENCE DRAWINGS

DWG No.	DESCRIPTION
123A90-DDL-ST-DD-90050	TOPSIDE-PRIMARY STEEL PLAN AT EL.+30310 TOS

REV.	DATE	DRN	CHKD	APPD	DESCRIPTION
2	02/05/2024	CM–TS	MR	DC	REVISED WHERE INDICATED
1	09/04/2024	CM–TS	MR	DC	REVISED WHERE INDICATED
0	12/01/2024	CM–TS	MR	DC	ISSUED FOR CONSTRUCTION

CROSSWIND

ROSETTI MARINO

TITLE :
BASE LOAD POWER HUB (BLPH)
TOP SIDES – PRIMARY PLAN AT EL. +30310 TOS
ASSEMBLY PRIMARY

CONTRACT NO./TITLE CW–I–WP4–2023–05/HOLLANDSE KUST NOORD WIND PARK			SCALE 1:90
DRAWN CM–TS	CHECKED M.ROSSI	APPROVED D.CASADIO	DATE 02/05/2024
A1	DRAWING NO. 123A90–FDL–ST–DD–90199	SHEET 001	REV. 2