

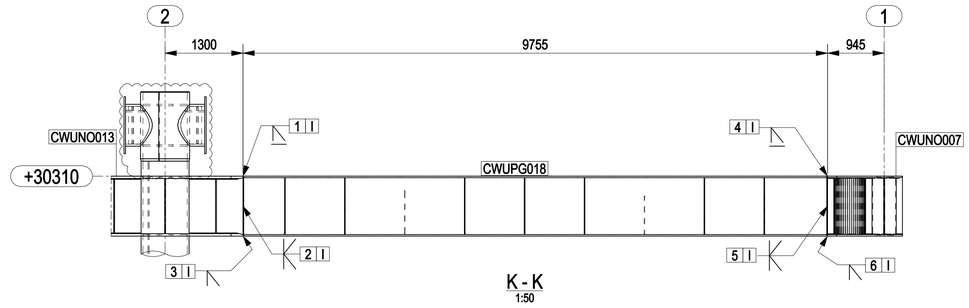



K - K
1:50

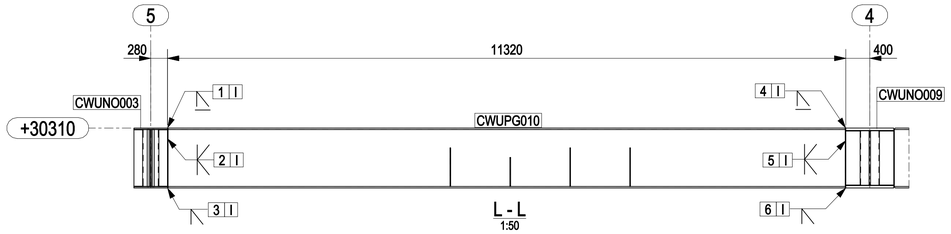

L - L
1:50

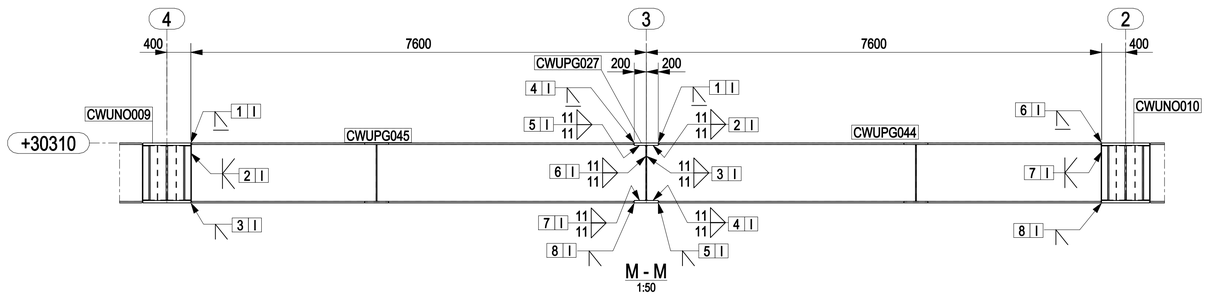

M - M
1:50

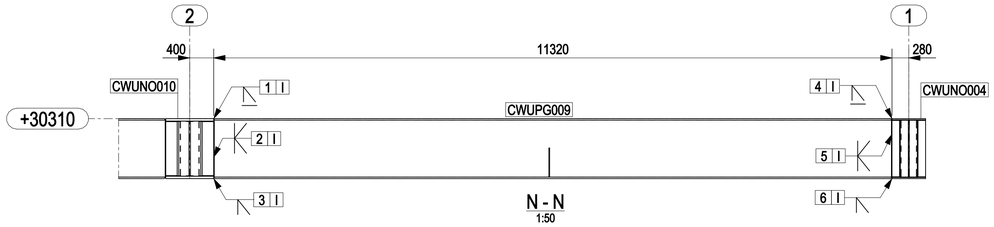


N - N
1:50

NOTES

1 – ALL DIMENSIONS AND ELEVATIONS ARE IN MILLIMETERS U.N.O.
2 – ALL ELEVATIONS ARE REFERED TO C.D.
3 – FOR PLAN VIEW AND MATERIAL LIST SEE DWG 90197

KEY PLAN

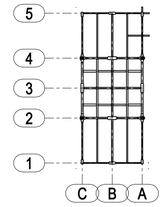

PLAN AT EL.+30310 TOS

HOLDS

REFERENCE DRAWINGS

DWG No.	DESCRIPTION
123A90-DDL-ST-DD-90050	TOPSIDE-PRIMARY STEEL PLAN AT EL.+30310 TOS

REV.	DATE	DRN	CHKD	APPD	DESCRIPTION
1	09/04/2024	CM-TS	MR	DC	REVISED WHERE INDICATED
0	12/01/2024	CM-TS	MR	DC	ISSUED FOR CONSTRUCTION

CROSSWIND

ROSETTI MARINO

TITLE :
BASE LOAD POWER HUB (BLPH)
TOP SIDES – PRIMARY PLAN AT EL. +30310 TOS
ASSEMBLY PRIMARY

CONTRACT NO./TITLE CW-I-WP4-2023-05/HOLLANDSE KUST NOORD WIND PARK			SCALE 1:90
DRAWN CM-TS	CHECKED M.ROSSI	APPROVED D.CASADIO	DATE 09/04/2024
A1	DRAWING NO. 123A90-FDL-ST-DD-90200	SHEET 001	REV. 1