
MARKS	DRAWING NUMBER	NOTES
CWBR002	123A90-FDL-ST-DD-90195	
CWBR005	123A90-FDL-ST-DD-90195	
CWBR006	123A90-FDL-ST-DD-90195	
CWBR009	123A90-FDL-ST-DD-90196	
CWBR010	123A90-FDL-ST-DD-90196	
CWBR019	123A90-FDL-ST-DD-90196	
CWBR020	123A90-FDL-ST-DD-90196	
CWBR023	123A90-FDL-ST-DD-90195	
CWBR024	123A90-FDL-ST-DD-90195	
CWBR028	123A90-FDL-ST-DD-90196	

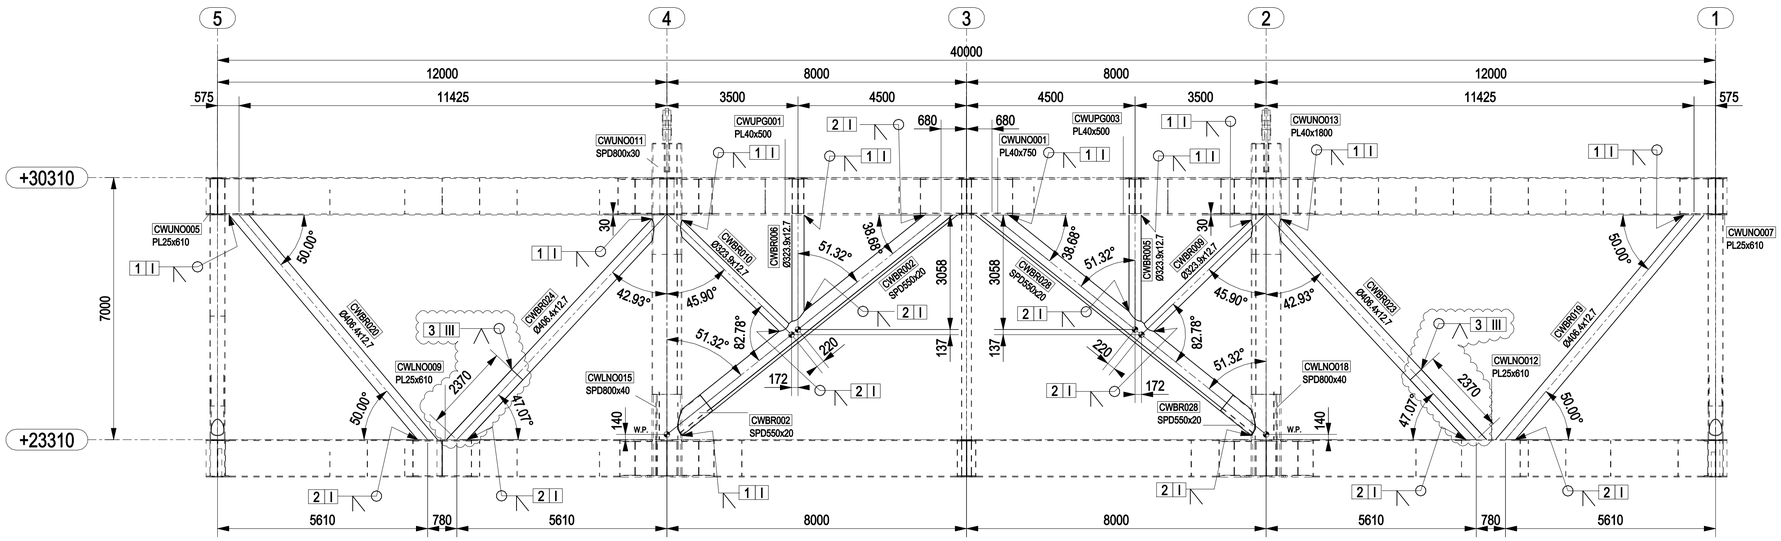


PLAN AT ROW C

NOTES

1 – ALL DIMENSIONS AND ELEVATIONS ARE IN MILLIMETERS U.N.O.
2 – ALL ELEVATIONS ARE REFERED TO C.D.

KEY PLAN

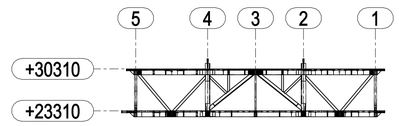

PLAN AT ROW C

HOLDS

REFERENCE DRAWINGS

DWG No.	DESCRIPTION
123A90-DDL-ST-DD-90044	TOPSIDE-PRIMARY STEEL ELEVATION AT ROW -C

REV.	DATE	DRN	CHKD	APPD	DESCRIPTION
1	04/07/2024	CM-TS	MR	DC	REVISED WHERE INDICATED
0	07/02/2024	CM-TS	MR	DC	ISSUED FOR CONSTRUCTION

CROSSWIND

ROSETTI MARINO

TITLE :

BASE LOAD POWER HUB (BLPH)
TOP SIDES – COLUMNS & BRACINGS ROW C
ASSEMBLY ROW C

CONTRACT NO./TITLE CW-I-WP4-2023-05/HOLLANDSE KUST NOORD WIND PARK			SCALE 1:80
DRAWN CM-TS	CHECKED M.ROSSI	APPROVED D.CASADIO	DATE 04/07/2024
A1	DRAWING NO. 123A90-FDL-ST-DD-90203	SHEET 001	REV. 1