
MARKS	DRAWING NUMBER	NOTES
CWBR001	123A90-FDL-ST-DD-90192	
CWBR003	123A90-FDL-ST-DD-90192	
CWBR004	123A90-FDL-ST-DD-90192	
CWBR007	123A90-FDL-ST-DD-90192	
CWBR008	123A90-FDL-ST-DD-90192	
CWBR017	123A90-FDL-ST-DD-90193	
CWBR018	123A90-FDL-ST-DD-90193	
CWBR021	123A90-FDL-ST-DD-90193	
CWBR027	123A90-FDL-ST-DD-90193	
CWBR029	123A90-FDL-ST-DD-90494	
CWBR031	123A90-FDL-ST-DD-90494	
CWBR032	123A90-FDL-ST-DD-90494	
CWLG019	123A90-FDL-ST-DD-90494	
CWLG020	123A90-FDL-ST-DD-90638	

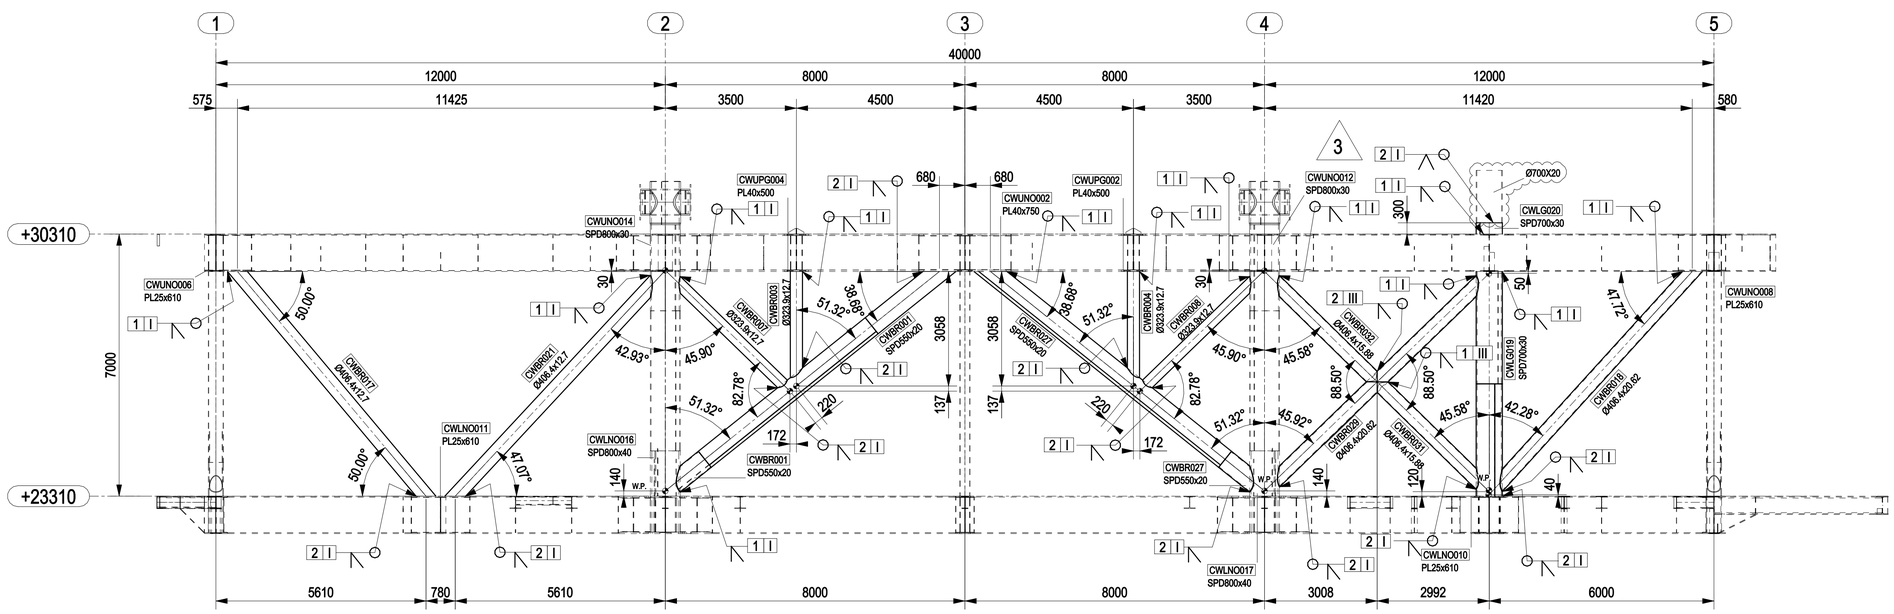


PLAN AT ROW A

NOTES

1 – ALL DIMENSIONS AND ELEVATIONS ARE IN MILLIMETERS U.N.O.
2 – ALL ELEVATIONS ARE REFERED TO C.D.

KEY PLAN

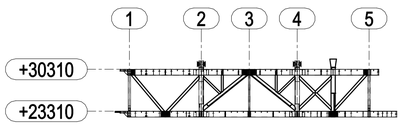

PLAN AT ROW A

HOLDS

REFERENCE DRAWINGS

DWG No.	DESCRIPTION
123A90-DDL-ST-DD-90042	TOPSIDE-PRIMARY STEEL ELEVATION AT ROW -A

REV.	DATE	DRN	CHKD	APPD	DESCRIPTION
3	17/09/2024	CM–TS	MR	DC	REVISED WHERE INDICATED
2	31/05/2024	CM–TS	MR	DC	REVISED WHERE INDICATED
1	09/04/2024	CM–TS	MR	DC	REVISED WHERE INDICATED
0	07/02/2024	CM–TS	MR	DC	ISSUED FOR CONSTRUCTION

CROSSWIND

ROSETTI MARINO

TITLE :
BASE LOAD POWER HUB (BLPH)
TOP SIDES – COLUMNS & BRACINGS ROW A
ASSEMBLY ROW A

CONTRACT NO./TITLE CW–I–WP4–2023–05/HOLLANDSE KUST NOORD WIND PARK			SCALE 1:80
DRAWN CM–TS	CHECKED M.ROSSI	APPROVED D.CASADIO	DATE 17/09/2024
A1	DRAWING NO. 123A90–FDL–ST–DD–90204	SHEET 001	REV. 3