

MARK	POS.	Q.TY	DENOMINATION	LENGTH (mm)	MATERIAL GRADE	STR. CAT.	WEIGHT (Kg)	P. SURF. (m^2)	NOTES
CWLSB120	357	1	IPE330	3983	S355J2	3	189.5	4.99	
CWLSB120	560	1	PL10x512.5	645	S355MLO	3	17.8	0.47	
CWLSB120	561	1	PL15x160	719	S355MLO	3	13.5	0.26	
CWLSB120	562	2	PL8x66.2	307	S355MLO	3	2.5	0.09	
CWLSB121	357	1	IPE330	3983	S355J2	3	189.5	4.99	
CWLSB121	560	1	PL10x512.5	645	S355MLO	3	17.8	0.47	
CWLSB121	561	1	PL15x160	719	S355MLO	3	13.5	0.26	
CWLSB121	562	2	PL8x66.2	307	S355MLO	3	2.5	0.09	
CWLSB122	357	1	IPE330	3983	S355J2	3	189.5	4.99	
CWLSB122	560	1	PL10x512.5	645	S355MLO	3	17.8	0.47	
CWLSB122	561	1	PL15x160	719	S355MLO	3	13.5	0.26	
CWLSB122	562	2	PL8x66.2	307	S355MLO	3	2.5	0.09	
CWLSB123	357	1	IPE330	3983	S355J2	3	189.5	4.99	
CWLSB123	560	1	PL10x512.5	645	S355MLO	3	17.8	0.47	
CWLSB123	561	1	PL15x160	719	S355MLO	3	13.5	0.26	
CWLSB123	562	2	PL8x66.2	307	S355MLO	3	2.5	0.09	
CWLSB124	360	1	IPE330	3985	S355J2	3	191.3	5.00	
CWLSB147	360	1	IPE330	3985	S355J2	3	191.3	5.00	
						TOTALE	1275.9	33.25	


1

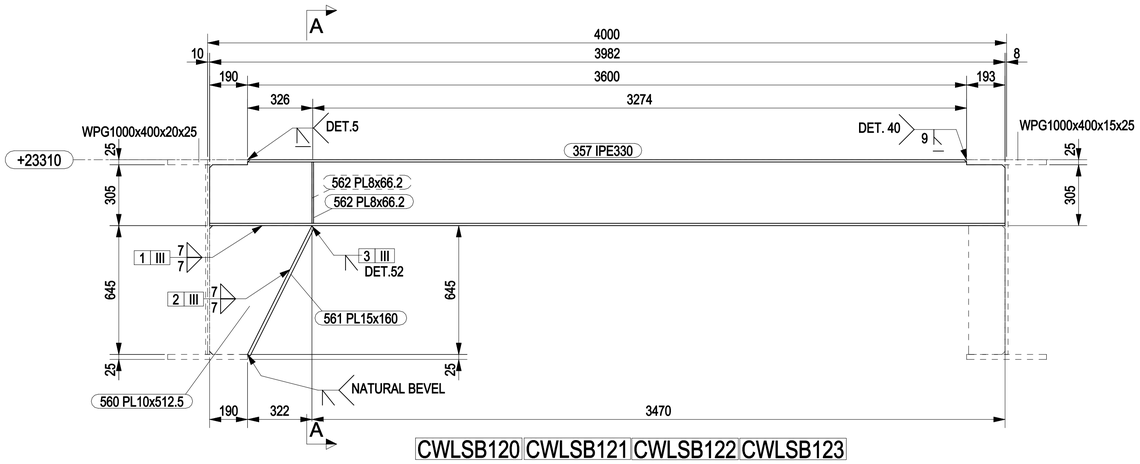

CWLSB120 CWLSB121 CWLSB122 CWLSB123

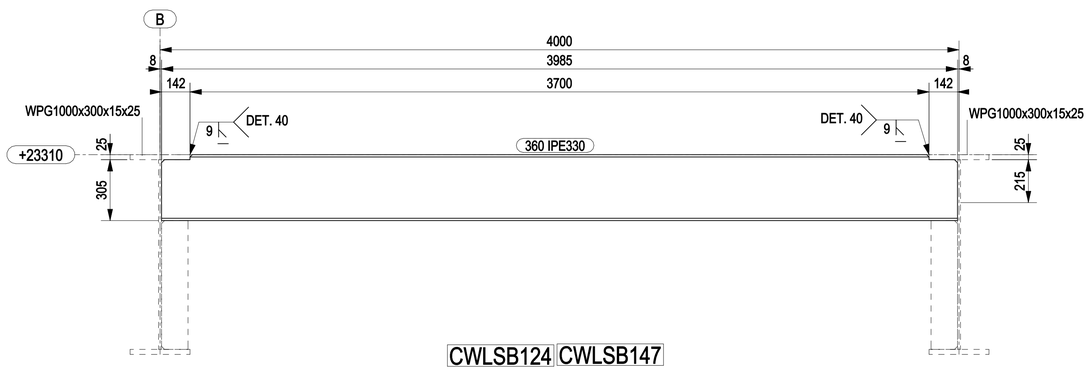


CWLSB124 CWLSB147

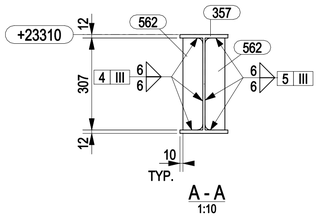


A - A
1:10


MARKS DELETED: CWLSB119 1

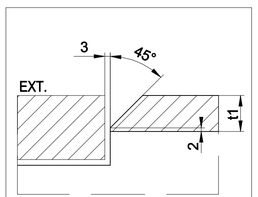

DETAIL 5

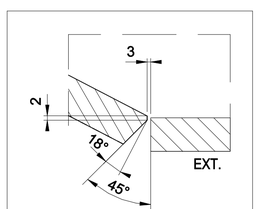

DETAIL 52

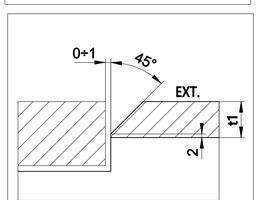


DETAIL 40

NOTES

1 – ALL DIMENSIONS AND ELEVATIONS ARE IN MILLIMETERS U.N.O.
2 – ALL ELEVATIONS ARE REFERED TO C.D.

KEY PLAN

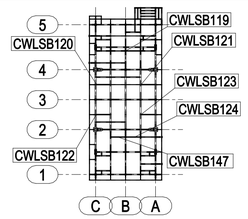

PLAN AT EL.+23310 TOS

HOLDS

REFERENCE DRAWINGS

DWG No.	DESCRIPTION
123A90-DDL-ST-DD-90057	TOPSIDE-SECONDARY STEEL PLAN AT EL.+23310 TOS

REV.	DATE	DRN	CHKD	APPD	DESCRIPTION
1	29/02/2024	CM-TS	MR	DC	REVISED WHERE INDICATED
0	19/01/2024	CM-TS	MR	DC	ISSUED FOR CONSTRUCTION

CROSSWIND

ROSETTI MARINO

TITLE :
BASE LOAD POWER HUB (BLPH)
TOP SIDES – SECONDARY PLAN AT EL. +23310 TOS
MARK CWLSB120 TO CWLSB124 & CWLSB147

1

CONTRACT NO./TITLE CW-I-WP4-2023-05/HOLLANDSE KUST NOORD WIND PARK			SCALE 1:15
DRAWN CM-TS	CHECKED M.ROSSI	APPROVED D.CASADIO	DATE 29/02/2024

A1	DRAWING NO. 123A90-FDL-ST-DD-90205	SHEET 001	REV. 1