


MARK	POS.	Q.TY	DENOMINATION	LENGTH (mm)	MATERIAL GRADE	STR. CAT.	WEIGHT (Kg)	P. SURF. (m^2)	NOTES
CWLSB142	549	1	IPE330	3985	S355J2	3	189.6	5.00	
CWLSB143	549	1	IPE330	3985	S355J2	3	189.6	5.00	
CWLSB144	549	1	IPE330	3985	S355J2	3	189.6	5.00	
CWLSB145	549	1	IPE330	3985	S355J2	3	189.6	5.00	
CWLSB146	551	1	IPE330	3982	S355J2	3	190.4	4.99	
CWLSB148	555	1	IPE330	3982	S355J2	3	191.6	4.99	
CWLSB150	563	1	PL10x182.5	645	S355MLO	3	9.2	0.25	
CWLSB151	563	1	PL10x182.5	645	S355MLO	3	9.2	0.25	
CWLSB152	563	1	PL10x182.5	645	S355MLO	3	9.2	0.25	
CWLSB153	563	1	PL10x182.5	645	S355MLO	3	9.2	0.25	
CWLSB154	563	1	PL10x182.5	645	S355MLO	3	9.2	0.25	
CWLSB155	563	1	PL10x182.5	645	S355MLO	3	9.2	0.25	
CWLSB156	563	1	PL10x182.5	645	S355MLO	3	9.2	0.25	
CWLSB157	563	1	PL10x182.5	645	S355MLO	3	9.2	0.25	
CWLSB158	563	1	PL10x182.5	645	S355MLO	3	9.2	0.25	
CWLSB159	563	1	PL10x182.5	645	S355MLO	3	9.2	0.25	
CWLSB160	563	1	PL10x182.5	645	S355MLO	3	9.2	0.25	
CWLSB161	563	1	PL10x182.5	645	S355MLO	3	9.2	0.25	
						TOTALE	1251.2	32.99	

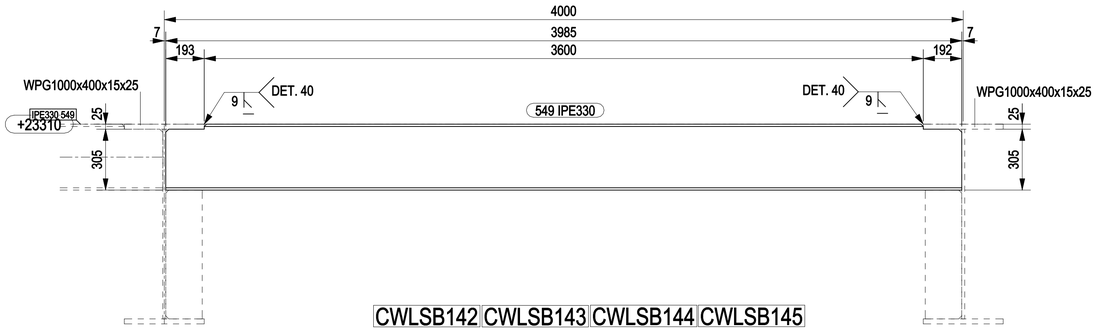


CWLSB142 CWLSB143 CWLSB144 CWLSB145

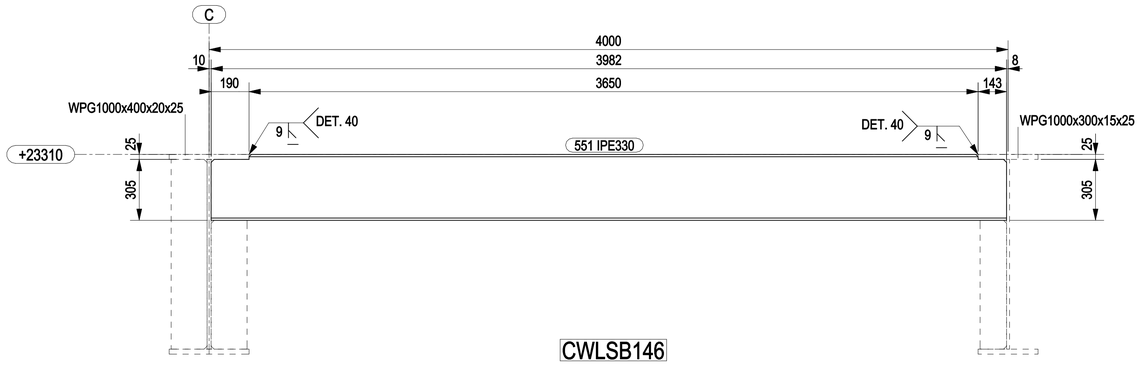


CWLSB146

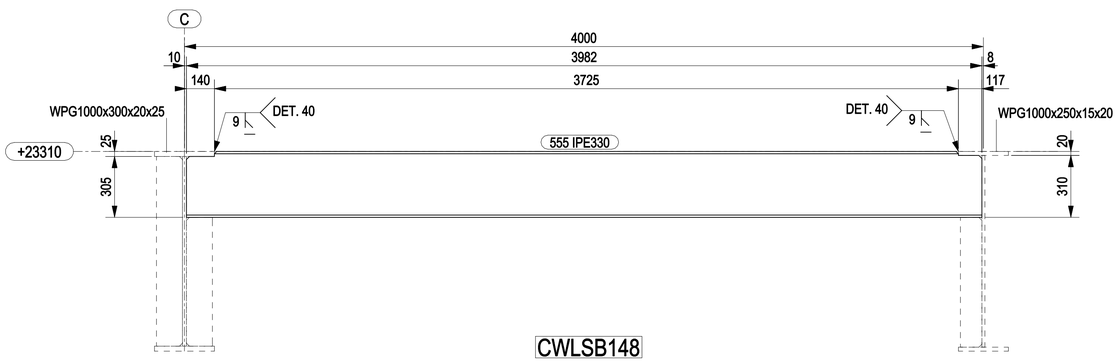

CWLSB148

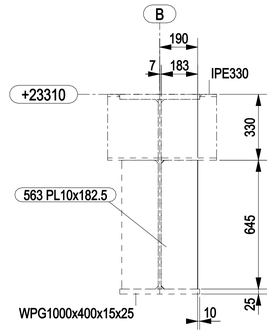

CWLSB150 CWLSB151 CWLSB152 CWLSB153 CWLSB154
CWLSB155 CWLSB156 CWLSB157 CWLSB158 CWLSB159
CWLSB160 CWLSB161

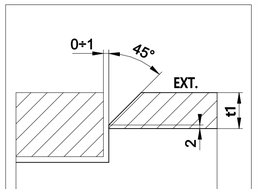


DETAIL 40

NOTES

1 – ALL DIMENSIONS AND ELEVATIONS ARE IN MILLIMETERS U.N.O.
2 – ALL ELEVATIONS ARE REFERED TO C.D.

KEY PLAN

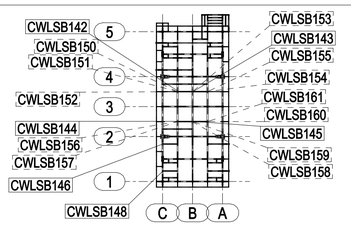

PLAN AT EL.+23310 TOS

HOLDS

REFERENCE DRAWINGS

DWG No.	DESCRIPTION
123A90-DDL-ST-DD-90057	TOPSIDE-SECONDARY STEEL PLAN AT EL.+23310 TOS

REV.	DATE	DRN	CHKD	APPD	DESCRIPTION
0	19/01/2024	CM-TS	MR	DC	ISSUED FOR CONSTRUCTION

CROSSWIND

ROSETTI MARINO

TITLE :
BASE LOAD POWER HUB (BLPH)
TOP SIDES – SECONDARY PLAN AT EL. +23310 TOS
MARK CWLSB142 TO CWLSB146 – CWLSB148 – CWLSB150 TO CWLSB161

CONTRACT NO./TITLE CW-I-WP4-2023-05/HOLLANDSE KUST NOORD WIND PARK			SCALE 1:15
DRAWN CM-TS	CHECKED M.ROSSI	APPROVED D.CASADIO	DATE 19/01/2024

A1	DRAWING NO. 123A90-FDL-ST-DD-90207	SHEET 001	REV. 0