

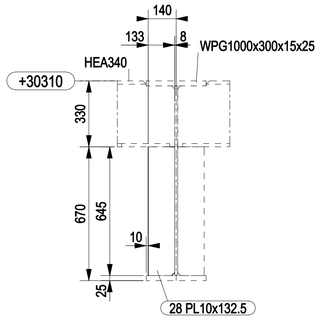


CWUSB068 CWUSB069 CWUSB070

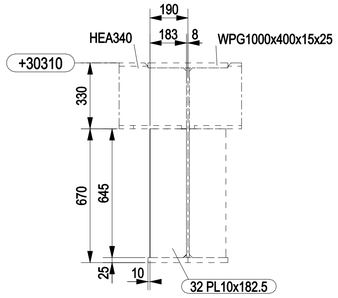


CWUSB071 CWUSB072 CWUSB073 CWUSB074 CWUSB146 CWUSB147

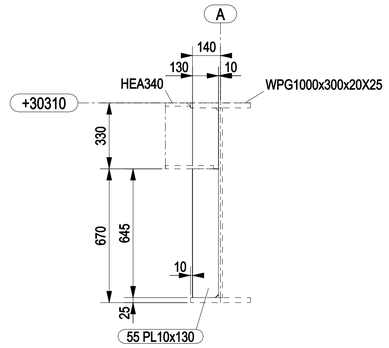


CWUSB075


MARK	POS.	Q.TY	DENOMINATION	LENGTH (mm)	MATERIAL GRADE	STR. CAT.	WEIGHT (Kg)	P. SURF. (m^2)	NOTES
CWUSB068	28	1	PL10x132.5	645	S355MLO	3	6.7	0.19	
CWUSB069	28	1	PL10x132.5	645	S355MLO	3	6.7	0.19	
CWUSB070	28	1	PL10x132.5	645	S355MLO	3	6.7	0.19	
CWUSB071	32	1	PL10x182.5	645	S355MLO	3	9.2	0.25	
CWUSB072	32	1	PL10x182.5	645	S355MLO	3	9.2	0.25	
CWUSB073	32	1	PL10x182.5	645	S355MLO	3	9.2	0.25	
CWUSB074	32	1	PL10x182.5	645	S355MLO	3	9.2	0.25	
CWUSB075	55	1	PL10x130	645	S355MLO	3	6.6	0.18	
CWUSB077	179	2	PL10x135.2	297	S355MLO	3	6.3	0.18	
CWUSB077	228	1	PL30x430	440	S355MLO	3	44.6	0.43	
CWUSB077	229	1	HEA340	1807	S355J2	3	174.0	3.24	
CWUSB077	255	1	PL15x300	1162	S355MLO	3	41.0	0.74	
CWUSB077	257	2	PL12x120	240	S355MLO	3	3.8	0.10	
CWUSB077	464	1	PL15x645	1110	S355MLO	3	47.4	0.85	
CWUSB146	32	1	PL10x182.5	645	S355MLO	3	9.2	0.25	
CWUSB147	32	1	PL10x182.5	645	S355MLO	3	9.2	0.25	
						TOTALE	399.1	7.79	

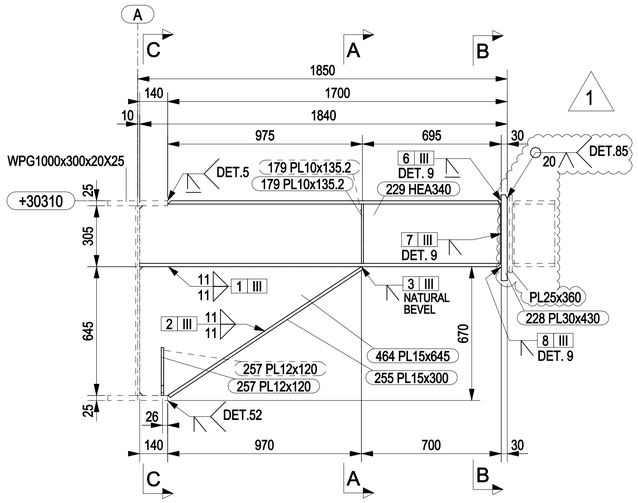


CWUSB077

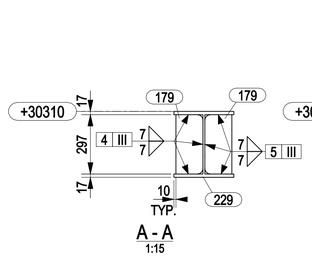

A - A
1:15

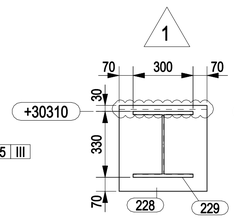


B - B
1:15

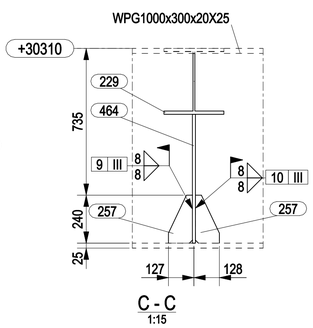


C - C
1:15


1

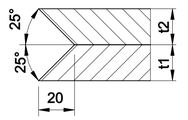


DETAIL 85

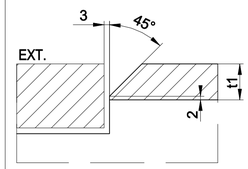

DETAIL 5

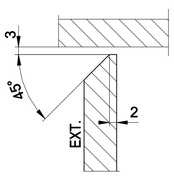

DETAIL 9

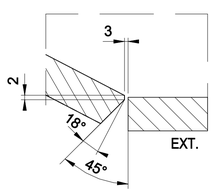


DETAIL 52

NOTES

1 – ALL DIMENSIONS AND ELEVATIONS ARE IN MILLIMETERS U.N.O.
2 – ALL ELEVATIONS ARE REFERED TO C.D.

KEY PLAN

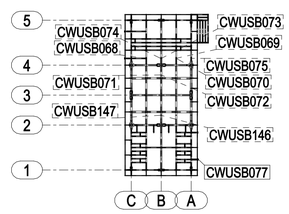

PLAN AT EL.+30310 TOS

HOLDS

REFERENCE DRAWINGS

DWG No.	DESCRIPTION
123A90-DDL-ST-DD-90058	TOPSIDE-SECONDARY STEEL PLAN AT EL.+30310 TOS

REV.	DATE	DRN	CHKD	APPD	DESCRIPTION
1	18/03/2024	CM-TS	MR	DC	REVISED WHERE INDICATED
0	19/01/2024	CM-TS	MR	DC	ISSUED FOR CONSTRUCTION

CROSSWIND

ROSETTI MARINO

TITLE :
BASE LOAD POWER HUB (BLPH)
TOP SIDES – SECONDARY PLAN AT EL. +30310 TOS
MARK CWUSB068 TO CWUSB075 – CWUSB077 – CWUSB146 – CWUSB147

CONTRACT NO./TITLE CW-I-WP4-2023-05/HOLLANDSE KUST NOORD WIND PARK			SCALE 1:15
DRAWN CM-TS	CHECKED M.ROSSI	APPROVED D.CASADIO	DATE 18/03/2024

A1	DRAWING NO. 123A90-FDL-ST-DD-90209	SHEET 001	REV. 1