




MARK	POS.	Q.TY	DENOMINATION	LENGTH (mm)	MATERIAL GRADE	STR. CAT.	WEIGHT (Kg)	P. SURF. (m^2)	NOTES
CWUSB078	179	2	PL10x135.2	297	S355MLO	3	6.3	0.18	
CWUSB078	257	2	PL12x120	240	S355MLO	3	3.8	0.10	
CWUSB078	463	1	PL15x300	1162	S355MLO	3	41.0	0.74	
CWUSB078	464	1	PL15x645	1110	S355MLO	3	47.4	0.85	
CWUSB078	465	1	HEA340	1807	S355J2	3	174.0	3.24	
CWUSB078	466	1	PL30x430	440	S355MLO	3	44.6	0.43	
CWUSB079	179	2	PL10x135.2	297	S355MLO	3	6.3	0.18	
CWUSB079	257	2	PL12x120	240	S355MLO	3	3.8	0.10	
CWUSB079	463	1	PL15x300	1162	S355MLO	3	41.0	0.74	
CWUSB079	465	1	HEA340	1807	S355J2	3	174.0	3.24	
CWUSB079	466	1	PL30x430	440	S355MLO	3	44.6	0.43	
CWUSB079	467	1	PL15x645	1110	S355MLO	3	47.4	0.85	
CWUSB080	223	2	PL8x66.2	307	S355MLO	3	2.5	0.09	
CWUSB080	231	1	PL15x160	718	S355MLO	3	13.5	0.26	
CWUSB080	328	1	IPE330	1710	S355J2	3	81.8	2.14	
CWUSB080	478	1	PL10x460	645	S355MLO	3	15.2	0.41	
						TOTALE	747.1	13.97	

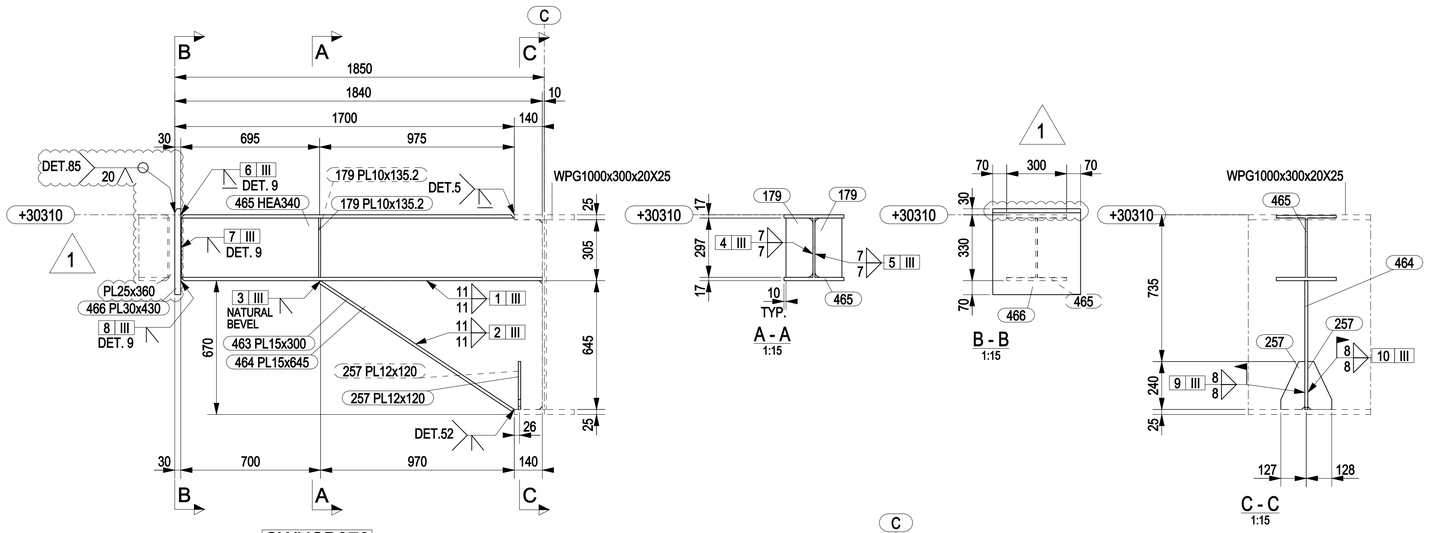


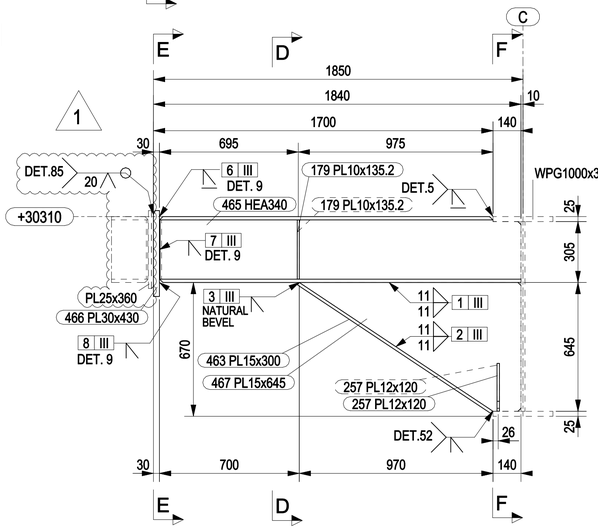


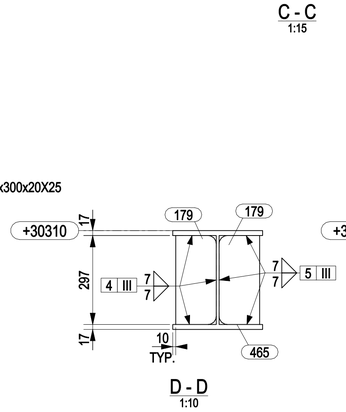


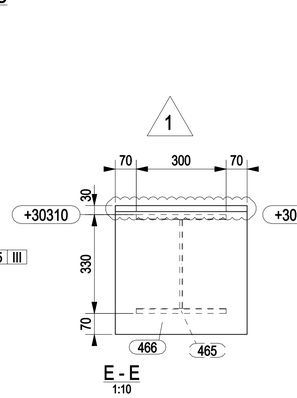


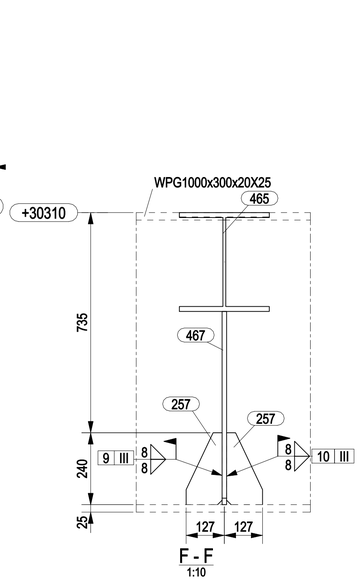


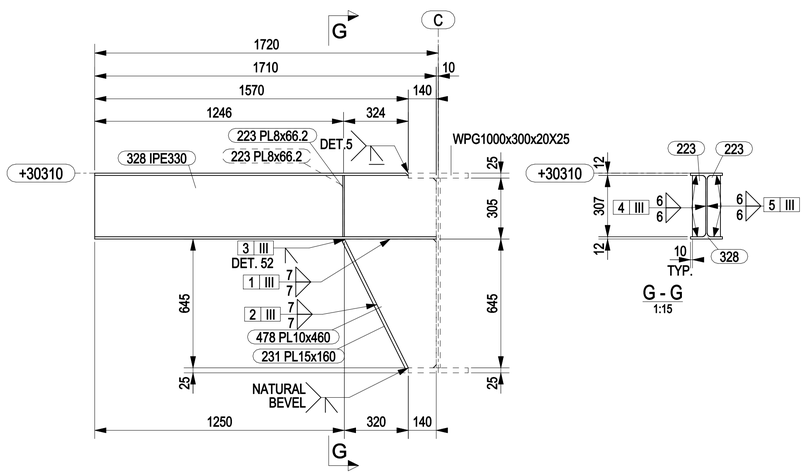

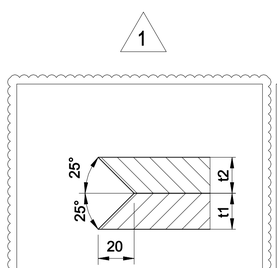

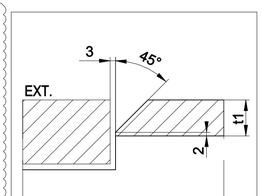

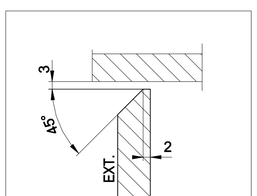


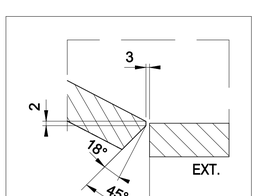

NOTES

1 – ALL DIMENSIONS AND ELEVATIONS ARE IN MILLIMETERS U.N.O.
2 – ALL ELEVATIONS ARE REFERED TO C.D.

KEY PLAN

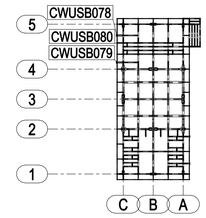

PLAN AT EL.+30310 TOS

HOLDS

REFERENCE DRAWINGS

DWG No.	DESCRIPTION
123A90-DDL-ST-DD-90058	TOPSIDE-SECONDARY STEEL PLAN AT EL.+30310 TOS

REV.	DATE	DRN	CHKD	APPD	DESCRIPTION
1	18/03/2024	CM-TS	MR	DC	REVISED WHERE INDICATED
0	19/01/2024	CM-TS	MR	DC	ISSUED FOR CONSTRUCTION

CROSSWIND

ROSETTI MARINO

TITLE :
BASE LOAD POWER HUB (BLPH)
TOP SIDES – SECONDARY PLAN AT EL. +30310 TOS
MARK CWUSB078 TO CWUSB080

CONTRACT NO./TITLE CW-I-WP4-2023-05/HOLLANDSE KUST NOORD WIND PARK | SCALE 1:15

DRAWN CM-TS | CHECKED M.ROSSI | APPROVED D.CASADIO | DATE 18/03/2024

A1 | DRAWING NO. 123A90-FDL-ST-DD-90210 | SHEET 001 | REV. 1