
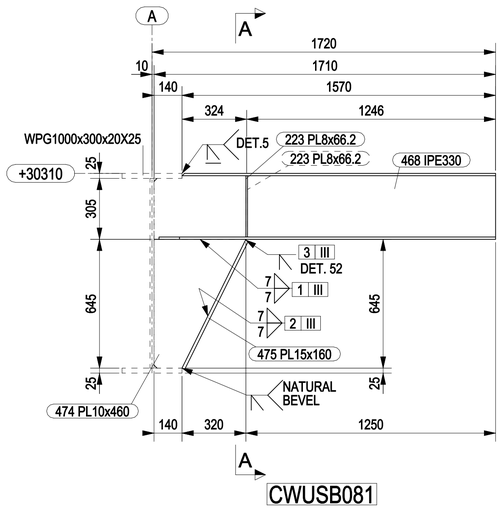



CWUSB081

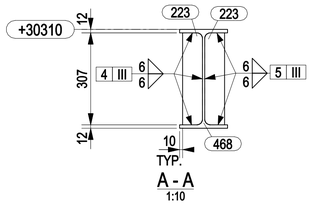


MARK	POS.	Q.TY	DENOMINATION	LENGTH (mm)	MATERIAL GRADE	STR. CAT.	WEIGHT (Kg)	P. SURF. (m^2)	NOTES
CWUSB081	223	2	PL8x66.2	307	S355MLO	3	2.5	0.09	
CWUSB081	468	1	IPE330	1710	S355J2	3	80.9	2.14	
CWUSB081	474	1	PL10x460	645	S355MLO	3	15.2	0.41	
CWUSB081	475	1	PL15x160	718	S355MLO	3	13.5	0.26	
CWUSB082	223	2	PL8x66.2	307	S355MLO	3	2.5	0.09	
CWUSB082	475	1	PL15x160	718	S355MLO	3	13.5	0.26	
CWUSB082	477	1	IPE330	1710	S355J2	3	81.8	2.14	
CWUSB082	478	1	PL10x460	645	S355MLO	3	15.2	0.41	
CWUSB083	456	1	IPE330	2991	S355J2	3	137.8	3.75	
CWUSB084	457	1	HEA500	3983	S355J2	3	601.2	8.40	
CWUSB084	484	1	PL10x134	137	S355MLO	3	1.4	0.04	
CWUSB084	1433	1	PL10x134	137	S355MLO	3	1.4	0.04	
						TOTALE	966.9	18.03	


2

2

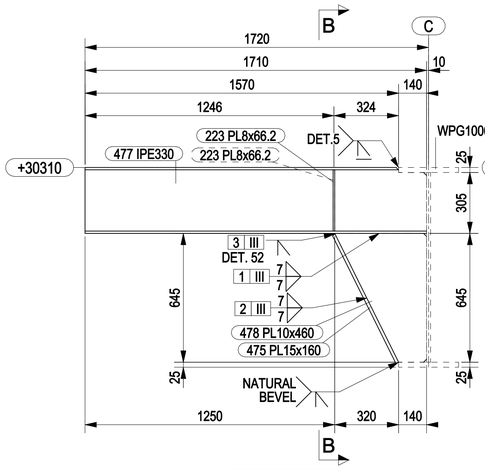


CWUSB082

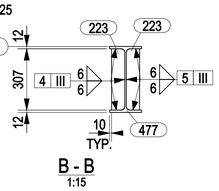


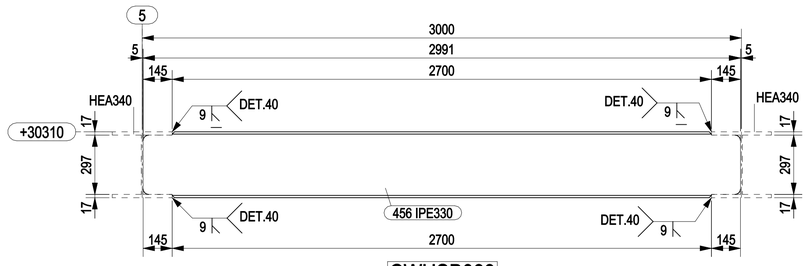


CWUSB083

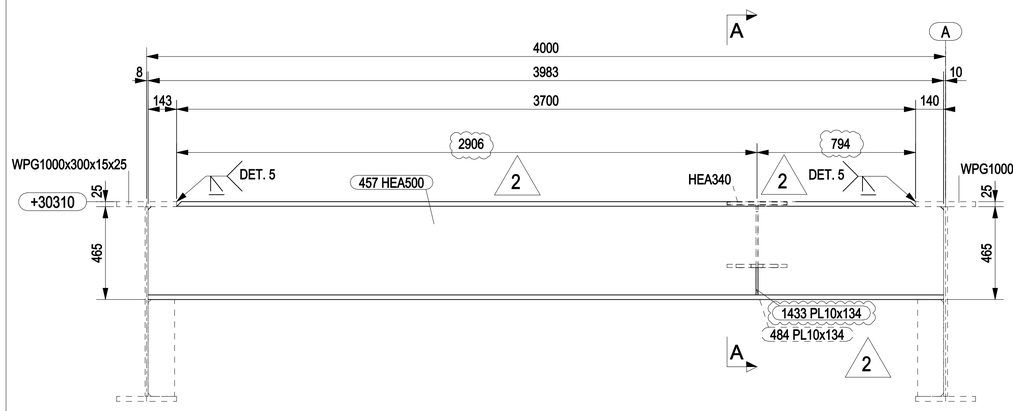


CWUSB084

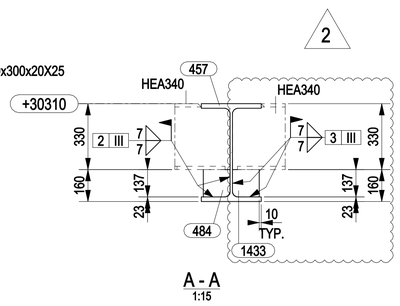


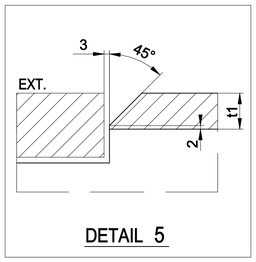

DETAIL 5

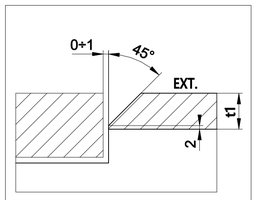

DETAIL 40

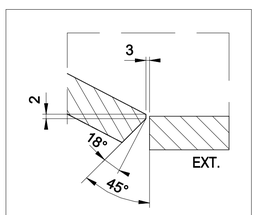


DETAIL 52

NOTES

1 – ALL DIMENSIONS AND ELEVATIONS ARE IN MILLIMETERS U.N.O.
2 – ALL ELEVATIONS ARE REFERED TO C.D.

KEY PLAN

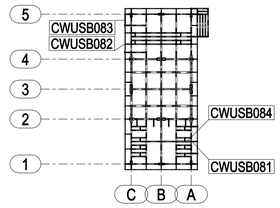

PLAN AT EL.+30310 TOS

HOLDS

REFERENCE DRAWINGS

DWG No.	DESCRIPTION
123A90-DDL-ST-DD-90058	TOPSIDE-SECONDARY STEEL PLAN AT EL.+30310 TOS

REV.	DATE	DRN	CHKD	APPD	DESCRIPTION
2	02/05/2024	CM-TS	MR	DC	REVISED WHERE INDICATED
1	05/04/2024	CM-TS	MR	DC	REVISED WHERE INDICATED / REMOVED HOLD
0	19/01/2024	CM-TS	MR	DC	ISSUED FOR CONSTRUCTION

CROSSWIND

ROSETTI MARINO

TITLE :
BASE LOAD POWER HUB (BLPH)
TOP SIDES – SECONDARY PLAN AT EL. +30310 TOS
MARK CWUSB081 TOCWUSB084

CONTRACT NO./TITLE CW-I-WP4-2023-05/HOLLANDSE KUST NOORD WIND PARK			SCALE 1:15
DRAWN CM-TS	CHECKED M.ROSSI	APPROVED D.CASADIO	DATE 02/05/2024
A1	DRAWING NO. 123A90-FDL-ST-DD-90211	SHEET 001	REV. 2