


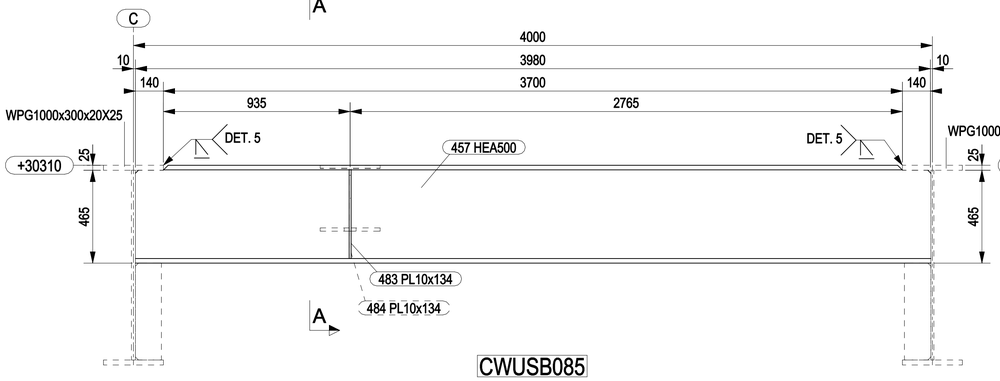



CWUSB085

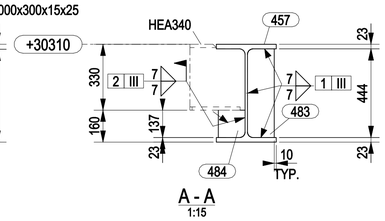

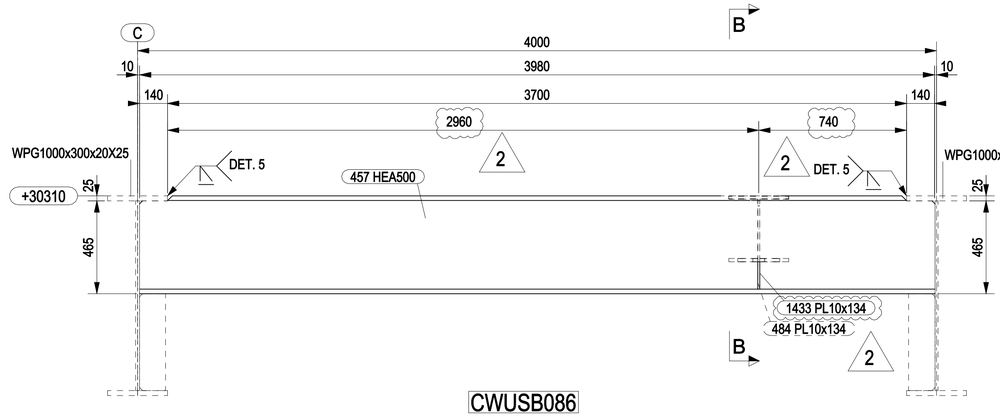


CWUSB086

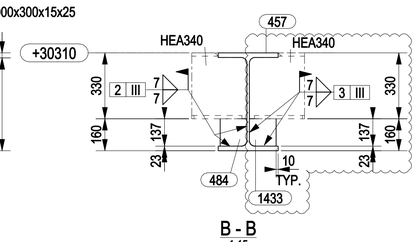


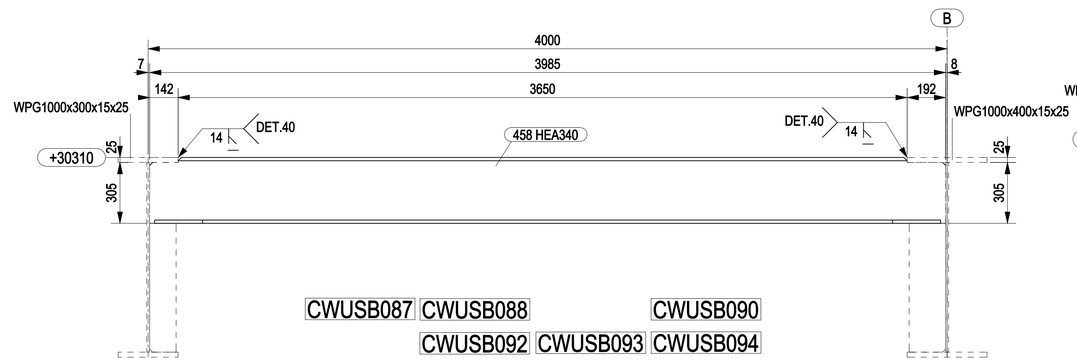


CWUSB087 CWUSB088 CWUSB090
CWUSB092 CWUSB093 CWUSB094

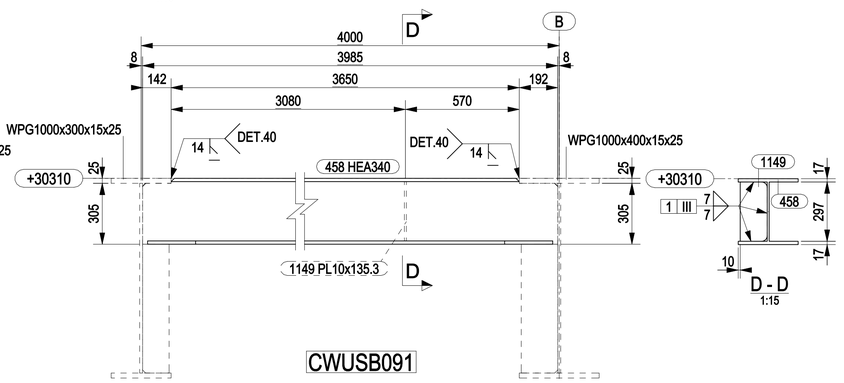


CWUSB091

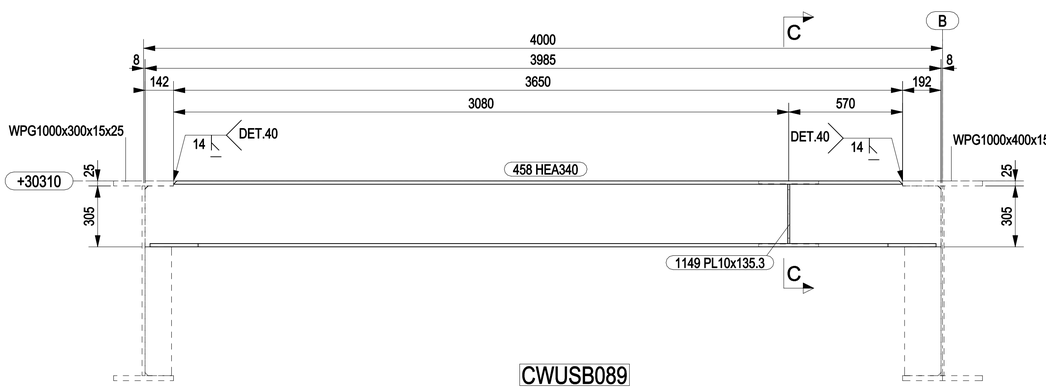


CWUSB089

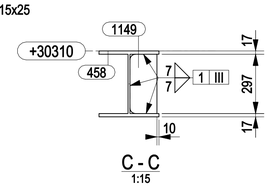

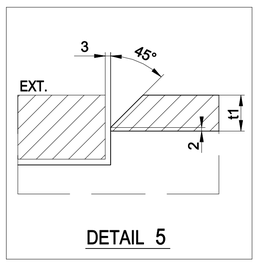

DETAIL 5

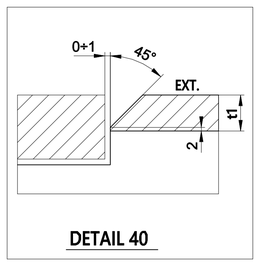


DETAIL 40

MARK	POS.	Q.TY	DENOMINATION	LENGTH (mm)	MATERIAL GRADE	STR. CAT.	WEIGHT (Kg)	P. SURF. (m^2)	NOTES
CWUSB085	457	1	HEA500	3983	S355J2	3	601.2	8.40	
CWUSB085	483	1	PL10x134	444	S355MLO	3	4.6	0.13	
CWUSB085	484	1	PL10x134	137	S355MLO	3	1.4	0.04	
CWUSB086	457	1	HEA500	3983	S355J2	3	601.2	8.40	
CWUSB086	484	1	PL10x134	137	S355MLO	3	1.4	0.04	
CWUSB086	1433	1	PL10x134	137	S355MLO	3	1.4	0.04	
CWUSB087	458	1	HEA340	3985	S355J2	3	394.1	7.15	
CWUSB088	458	1	HEA340	3985	S355J2	3	394.1	7.15	
CWUSB089	458	1	HEA340	3985	S355J2	3	394.1	7.15	
CWUSB089	1149	1	PL10x135.3	297	S355MLO	3	3.1	0.09	
CWUSB090	458	1	HEA340	3985	S355J2	3	394.1	7.15	
CWUSB091	458	1	HEA340	3985	S355J2	3	394.1	7.15	
CWUSB091	1149	1	PL10x135.3	297	S355MLO	3	3.1	0.09	
CWUSB092	458	1	HEA340	3985	S355J2	3	394.1	7.15	
CWUSB093	458	1	HEA340	3985	S355J2	3	394.1	7.15	
CWUSB094	458	1	HEA340	3985	S355J2	3	394.1	7.15	
						TOTALE	4370.4	74.46	

NOTES

1 – ALL DIMENSIONS AND ELEVATIONS ARE IN MILLIMETERS U.N.O.
2 – ALL ELEVATIONS ARE REFERED TO C.D.

KEY PLAN

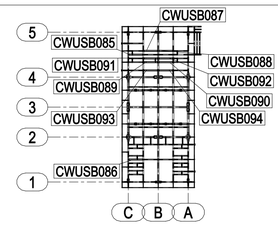

PLAN AT EL.+30310 TOS

HOLDS

REFERENCE DRAWINGS

DWG No.	DESCRIPTION
123A90-DDL-ST-DD-90058	TOPSIDE-SECONDARY STEEL PLAN AT EL.+30310 TOS

REV.	DATE	DRN	CHKD	APPD	DESCRIPTION
2	02/05/2024	CM-TS	MR	DC	REVISED WHERE INDICATED
1	05/04/2024	CM-TS	MR	DC	REVISED WHERE INDICATED / REMOVED HOLD
0	19/01/2024	CM-TS	MR	DC	ISSUED FOR CONSTRUCTION

CROSSWIND

ROSETTI MARINO

TITLE :
BASE LOAD POWER HUB (BLPH)
TOP SIDES – SECONDARY PLAN AT EL. +30310 TOS
MARK CWUSB085 TO CWUSB094

CONTRACT NO./TITLE CW-I-WP4-2023-05/HOLLANDSE KUST NOORD WIND PARK			SCALE 1:15
DRAWN CM-TS	CHECKED M.ROSSI	APPROVED D.CASADIO	DATE 02/05/2024

A1	DRAWING NO. 123A90-FDL-ST-DD-90212	SHEET 001	REV. 2