

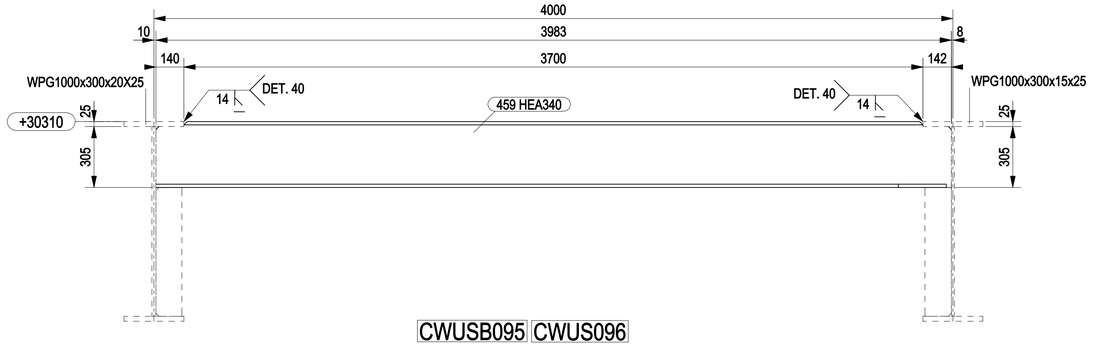


CWUSB095 CWUS096

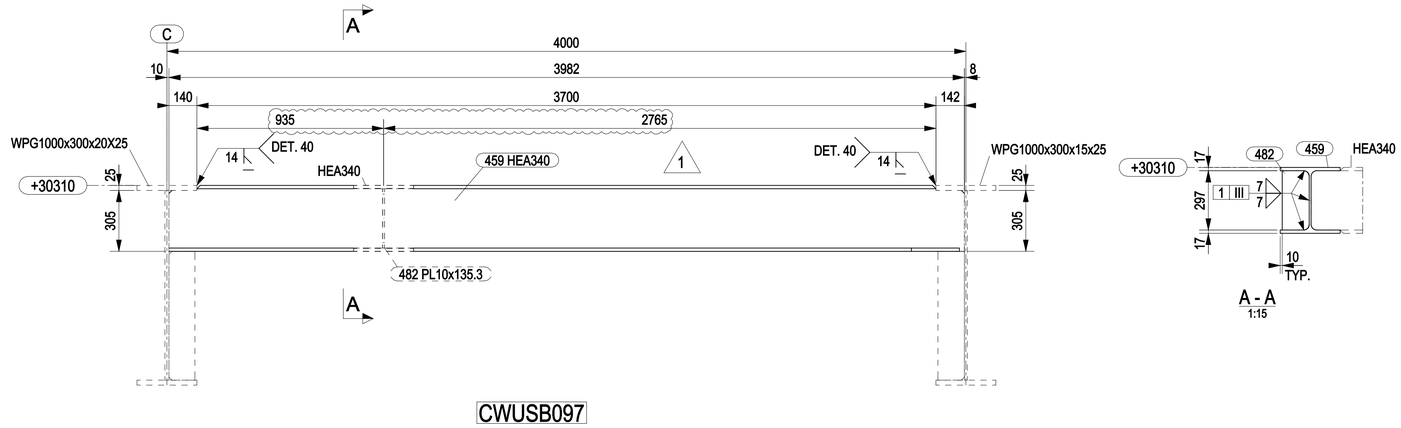


CWUSB097


A - A
1:15

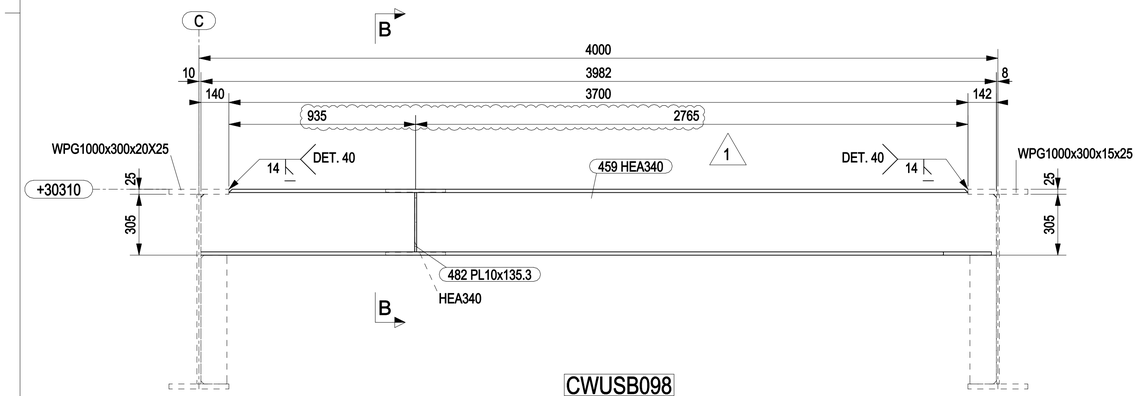


CWUSB098

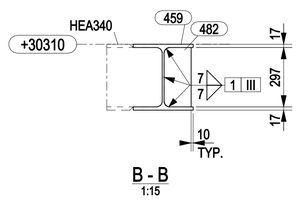

B - B
1:15

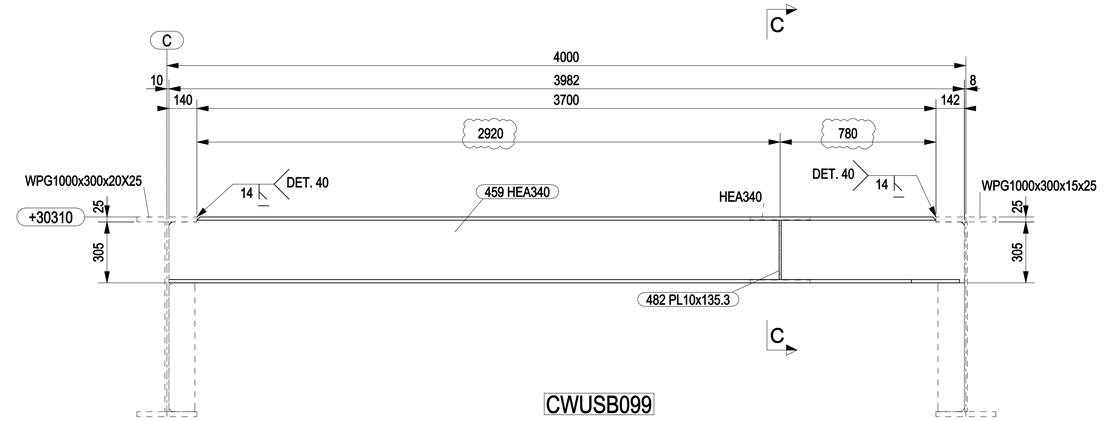


CWUSB099

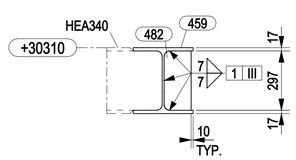

C - C
1:15

MARK	POS.	Q.TY	DENOMINATION	LENGTH (mm)	MATERIAL GRADE	STR. CAT.	WEIGHT (Kg)	P. SURF. (m^2)	NOTES
CWUSB095	459	1	HEA340	3983	S355J2	3	400.8	7.15	
CWUSB096	459	1	HEA340	3983	S355J2	3	400.8	7.15	
CWUSB097	459	1	HEA340	3983	S355J2	3	400.8	7.15	
CWUSB097	482	1	PL10x135.3	297	S355MLO	3	3.1	0.09	
CWUSB098	459	1	HEA340	3983	S355J2	3	400.8	7.15	
CWUSB098	482	1	PL10x135.3	297	S355MLO	3	3.1	0.09	
CWUSB099	459	1	HEA340	3983	S355J2	3	400.8	7.15	
CWUSB099	482	1	PL10x135.3	297	S355MLO	3	3.1	0.09	
						TOTALE	2013.2	36.01	

1

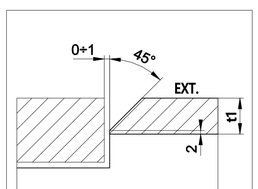


DETAIL 40

NOTES

1 – ALL DIMENSIONS AND ELEVATIONS ARE IN MILLIMETERS U.N.O.
2 – ALL ELEVATIONS ARE REFERED TO C.D.

KEY PLAN

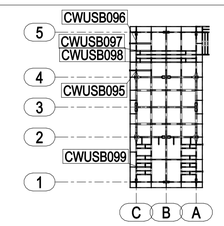

PLAN AT EL.+30310 TOS

HOLDS

REFERENCE DRAWINGS

DWG No.	DESCRIPTION
123A90-DDL-ST-DD-90058	TOPSIDE-SECONDARY STEEL PLAN AT EL.+30310 TOS

REV.	DATE	DRN	CHKD	APPD	DESCRIPTION
1	05/04/2024	CM–TS	MR	DC	REVISED WHERE INDICATED / REMOVED HOLD
0	19/01/2024	CM–TS	MR	DC	ISSUED FOR CONSTRUCTION

CROSSWIND

ROSETTI MARINO

TITLE :
BASE LOAD POWER HUB (BLPH)
TOP SIDES – SECONDARY PLAN AT EL. +30310 TOS
MARK CWUSB095 TO CWUSB099

CONTRACT NO./TITLE CW-I-WP4-2023-05/HOLLANDSE KUST NOORD WIND PARK			SCALE 1:15
DRAWN CM–TS	CHECKED M.ROSSI	APPROVED D.CASADIO	DATE 05/04/2024

A1	DRAWING NO. 123A90–FDL–ST–DD–90213	SHEET 001	REV. 1