

MARK	POS.	Q.TY	DENOMINATION	LENGTH (mm)	MATERIAL GRADE	STR. CAT.	WEIGHT (Kg)	P. SURF. (m^2)	NOTES
CWUSB112	460	1	HEA340	3983	S355J2	3	396.0	7.15	
CWUSB112	482	1	PL10x135.3	297	S355MLO	3	3.1	0.09	
CWUSB113	460	1	HEA340	3983	S355J2	3	396.0	7.15	
CWUSB113	482	1	PL10x135.3	297	S355MLO	3	3.1	0.09	
CWUSB114	461	1	HEA340	989	S355J2	3	80.8	1.78	
CWUSB117	462	1	HEA340	988	S355J2	3	80.6	1.77	
CWUSB118	469	1	IPE330	2791	S355J2	3	127.9	3.50	
CWUSB119	470	1	IPE330	3191	S355J2	3	150.0	4.00	
CWUSB120	471	1	IPE330	1991	S355J2	3	90.9	2.50	
CWUSB121	472	1	IPE330	2992	S355J2	3	142.5	3.75	
CWUSB122	473	1	IPE330	1792	S355J2	3	81.1	2.25	
						TOTALE	1548.9	33.93	

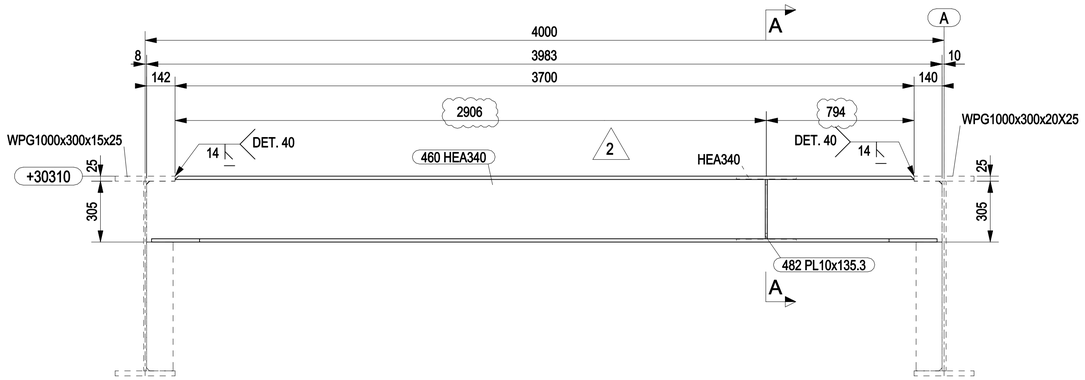



CWUSB112 CWUSB113

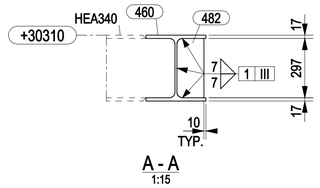


A - A
1:15

2

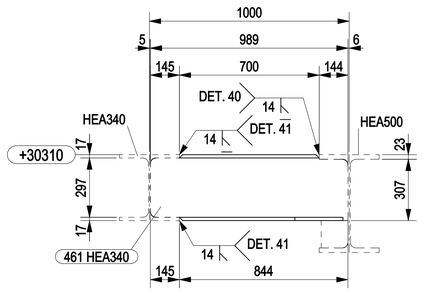

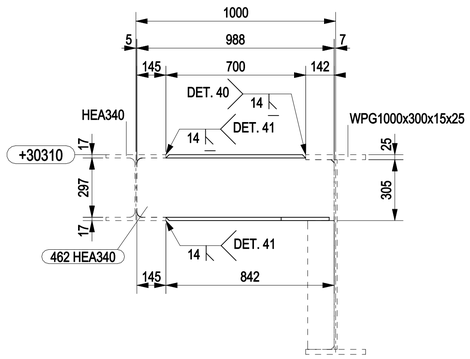

CWUSB117

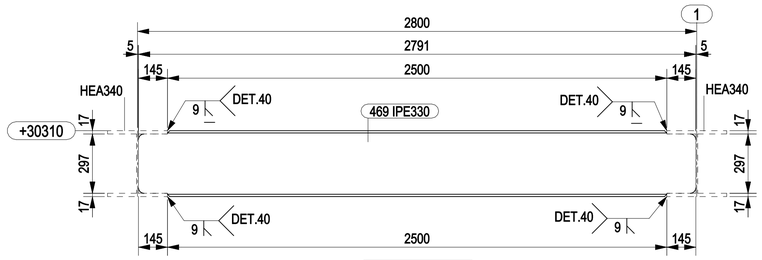


CWUSB118


2

MARKS DELETED: CWUSB115, CWUSB116


CWUSB114 2

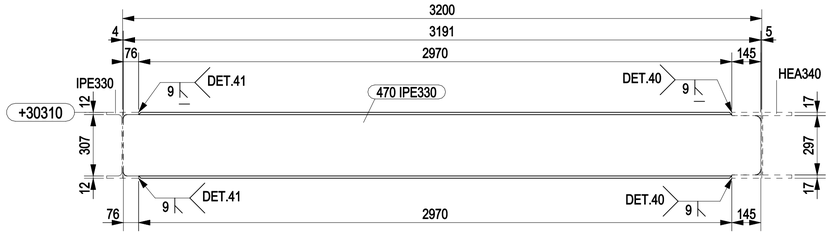


CWUSB119

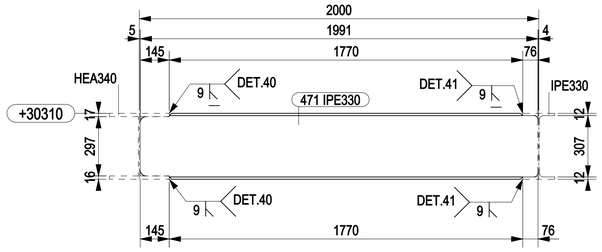


CWUSB120

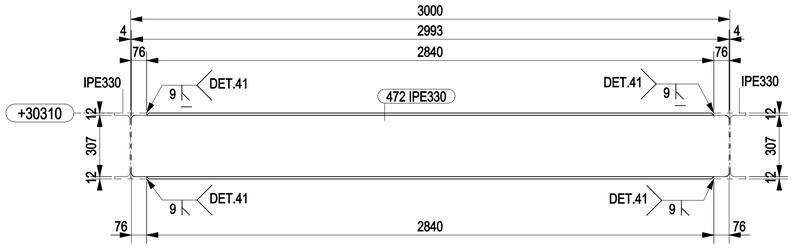


CWUSB121

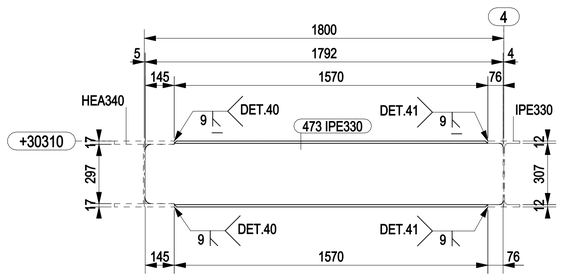

CWUSB122

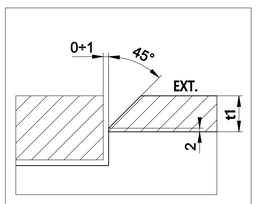

DETAIL 40

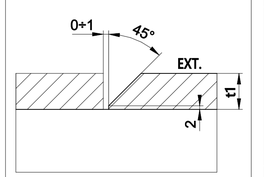


DETAIL 41

NOTES

1 – ALL DIMENSIONS AND ELEVATIONS ARE IN MILLIMETERS U.N.O.
2 – ALL ELEVATIONS ARE REFERED TO C.D.

KEY PLAN

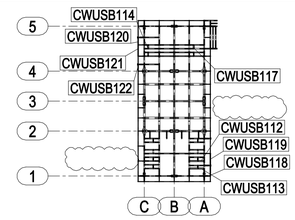

PLAN AT EL.+30310 TOS

HOLDS

REFERENCE DRAWINGS

DWG No.	DESCRIPTION
123A90-DDL-ST-DD-90058	TOPSIDE-SECONDARY STEEL PLAN AT EL.+30310 TOS

REV.	DATE	DRN	CHKD	APPD	DESCRIPTION
2	02/05/2024	CM-TS	MR	DC	REVISED WHERE INDICATED
1	05/04/2024	CM-TS	MR	DC	REVISED WHERE INDICATED / REMOVED HOLD
0	19/01/2024	CM-TS	MR	DC	ISSUED FOR CONSTRUCTION

CROSSWIND

ROSETTI MARINO

TITLE : BASE LOAD POWER HUB (BLPH)
TOP SIDES – SECONDARY PLAN AT EL. +30310 TOS
MARK CWUSB112 TO CWUSB114 – CWUSB117 TO CWUSB122

CONTRACT NO./TITLE CW-I-WP4-2023-05/HOLLANDSE KUST NOORD WIND PARK			SCALE 1:15
DRAWN CM-TS	CHECKED M.ROSSI	APPROVED D.CASADIO	DATE 02/05/2024

A1	DRAWING NO. 123A90-FDL-ST-DD-90216	SHEET 001	REV. 2