
MARK	POS.	Q.TY	DENOMINATION	LENGTH (mm)	MATERIAL GRADE	STR. CAT.	WEIGHT (Kg)	P. SURF. (m^2)	NOTES
CWUSB148	179	2	PL10x135.2	297	S355MLO	3	6.3	0.18	
CWUSB148	257	2	PL12x120	240	S355MLO	3	3.8	0.10	
CWUSB148	522	1	PL15x300	1162	S355MLO	3	41.0	0.74	
CWUSB148	523	1	PL15x645	1110	S355MLO	3	47.4	0.85	
CWUSB148	524	1	HEA340	1807	S355J2	3	174.0	3.24	
CWUSB148	525	1	PL30x430	440	S355MLO	3	44.6	0.43	
CWUSB149	179	1	PL10x135.3	297	S355MLO	3	3.1	0.09	
CWUSB149	528	1	HEA340	3983	S355J2	3	396.0	7.15	
CWUSB150	179	2	PL10x135.3	297	S355MLO	3	6.3	0.18	
CWUSB150	530	1	HEA340	3983	S355J2	3	400.8	7.15	
						TOTALE	1122.9	20.10	

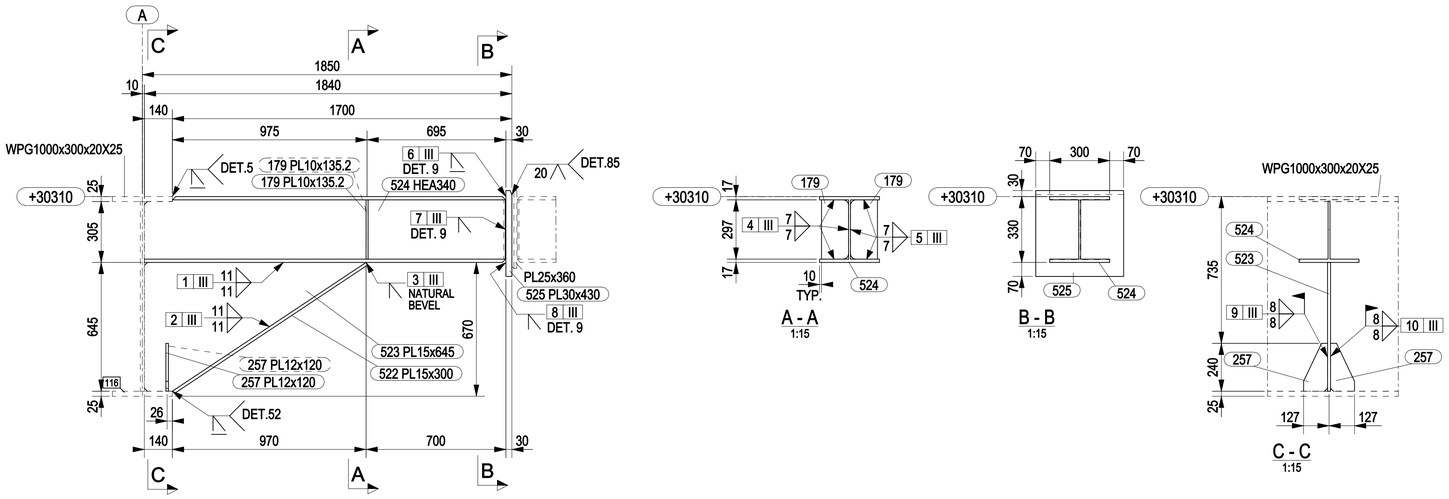


CWUSB148


A - A
1:15

B - B
1:15


C - C
1:15

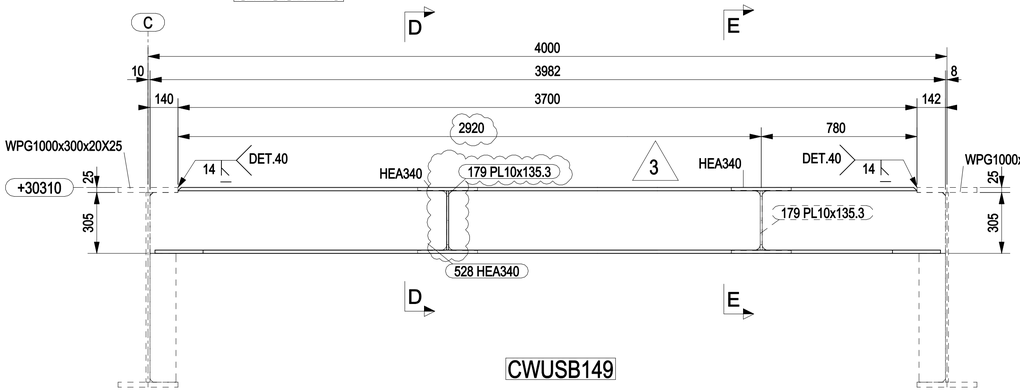


CWUSB149

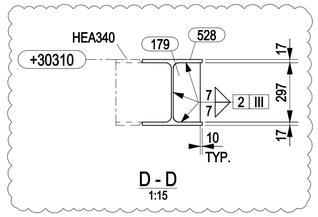


D - D
1:15

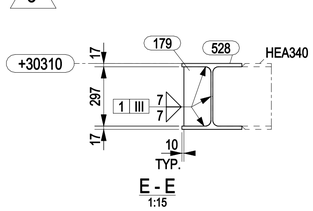


E - E
1:15

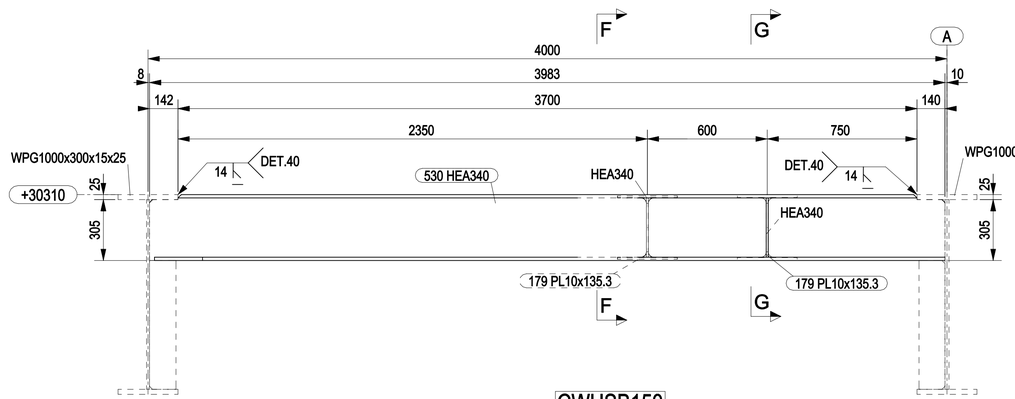


CWUSB150

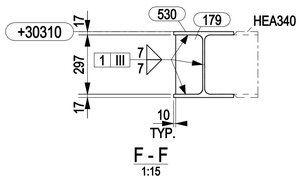


F - F
1:15

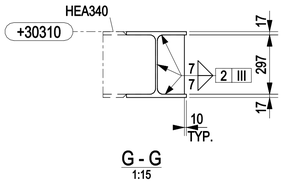


G - G
1:15

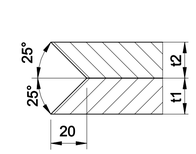


DETAIL 85

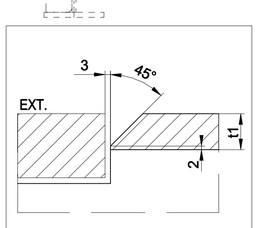


DETAIL 5

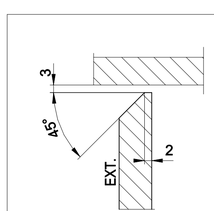

DETAIL 9

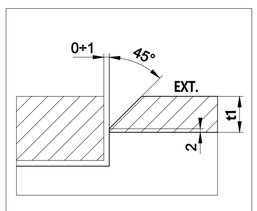

DETAIL 40

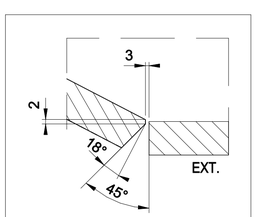


DETAIL 52

NOTES

1 – ALL DIMENSIONS AND ELEVATIONS ARE IN MILLIMETERS U.N.O.
2 – ALL ELEVATIONS ARE REFERED TO C.D.

KEY PLAN

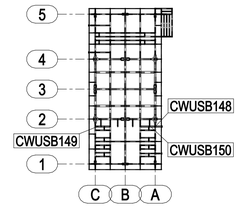

PLAN AT EL.+30310 TOS

HOLDS

REFERENCE DRAWINGS

DWG No.	DESCRIPTION
123A90-DDL-ST-DD-90058	TOPSIDE-SECONDARY STEEL PLAN AT EL.+30310 TOS

REV.	DATE	DRN	CHKD	APPD	DESCRIPTION
3	26/07/2023	CM-TS	MR	DC	REVISED WHERE INDICATED
2	05/04/2023	CM-TS	MR	DC	REVISED WHERE INDICATED
1	18/03/2024	CM-TS	MR	DC	REVISED WHERE INDICATED
0	19/01/2024	CM-TS	MR	DC	ISSUED FOR CONSTRUCTION

CROSSWIND

ROSETTI MARINO

TITLE :
BASE LOAD POWER HUB (BLPH)
TOP SIDES – SECONDARY PLAN AT EL. +30310 TOS
MARK CWUSB148 TO CWUSB150

CONTRACT NO./TITLE CW-I-WP4-2023-05/HOLLANDSE KUST NOORD WIND PARK			SCALE 1:15
DRAWN CM-TS	CHECKED M.ROSSI	APPROVED D.CASADIO	DATE 26/07/2024

A1	DRAWING NO. 123A90-FDL-ST-DD-90219	SHEET 001	REV. 3