
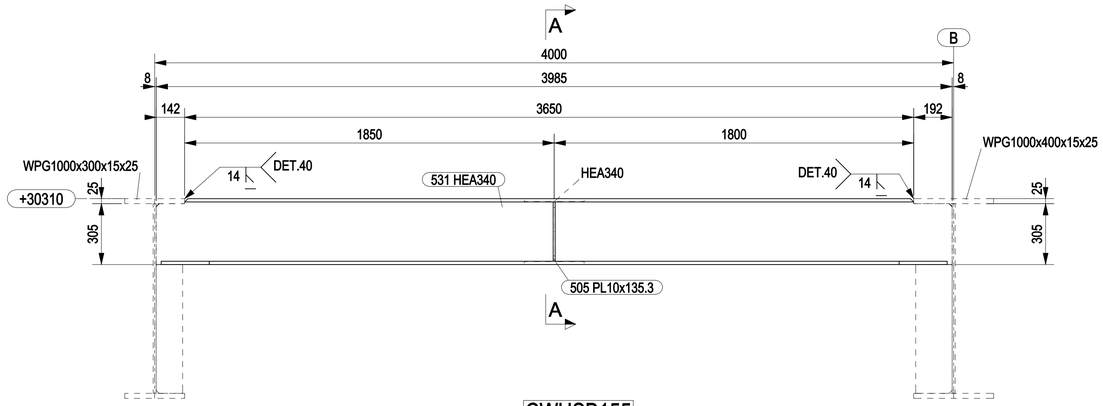



CWUSB155

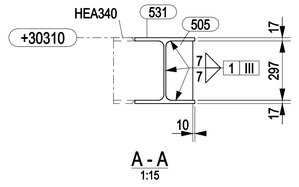


A - A
1:15

MARK	POS.	Q.TY	DENOMINATION	LENGTH (mm)	MATERIAL GRADE	STR. CAT.	WEIGHT (Kg)	P. SURF. (m^2)	NOTES
CWUSB155	505	1	PL10x135.3	297	S355MLO	3	3.1	0.09	
CWUSB155	531	1	HEA340	3985	S355J2	3	394.1	7.15	
CWUSB156	505	1	PL10x135.3	297	S355MLO	3	3.1	0.09	
CWUSB156	531	1	HEA340	3985	S355J2	3	394.1	7.15	
CWUSB157	506	1	PL10x182.5	630	S355MLO	3	9.0	0.25	
CWUSB158	506	1	PL10x182.5	630	S355MLO	3	9.0	0.25	
CWUSB159	506	1	PL10x182.5	630	S355MLO	3	9.0	0.25	
CWUSB160	506	1	PL10x182.5	630	S355MLO	3	9.0	0.25	
CWUSB161	507	1	PL10x182.5	920	S355MLO	3	13.2	0.36	
CWUSB162	507	1	PL10x182.5	920	S355MLO	3	13.2	0.36	
CWUSB163	507	1	PL10x182.5	920	S355MLO	3	13.2	0.36	
CWUSB164	507	1	PL10x182.5	920	S355MLO	3	13.2	0.36	
						TOTALE	883.1	16.89	

1

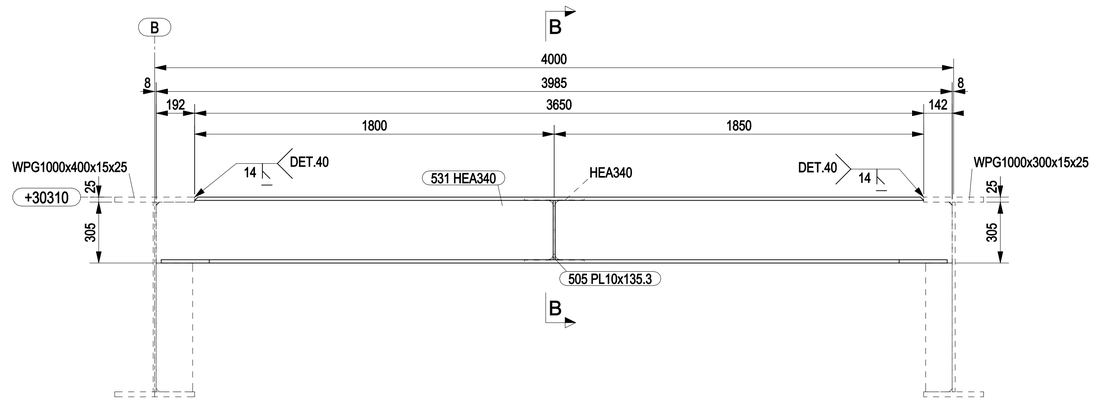


CWUSB156

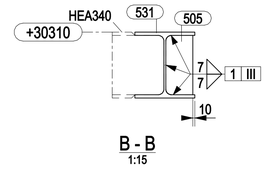


B - B
1:15

1

MARKS DELETED: CWUSB173 CWUSB 174

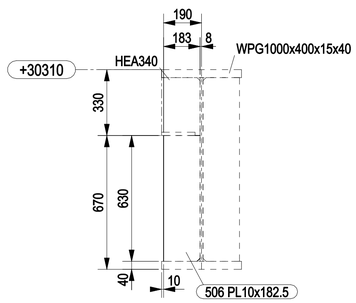


CWUSB157 CWUSB158
CWUSB159 CWUSB160

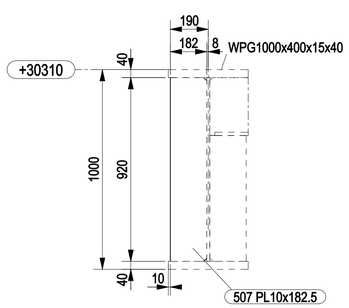

CWUSB161 CWUSB162
CWUSB163 CWUSB164

1

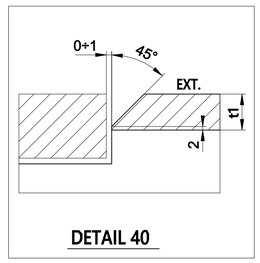


DETAIL 40

1

NOTES

1 – ALL DIMENSIONS AND ELEVATIONS ARE IN MILLIMETERS U.N.O.
2 – ALL ELEVATIONS ARE REFERED TO C.D.

KEY PLAN

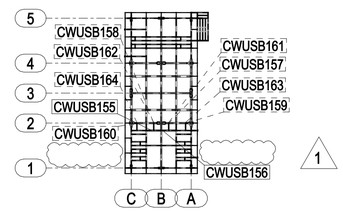

1

PLAN AT EL.+30310 TOS

HOLDS

REFERENCE DRAWINGS

DWG No.	DESCRIPTION
123A90-DDL-ST-DD-90058	TOPSIDE-SECONDARY STEEL PLAN AT EL.+30310 TOS

REV.	DATE	DRN	CHKD	APPD	DESCRIPTION
1	16/05/2024	CM-TS	MR	DC	REVISED WHERE INDICATED
0	19/01/2024	CM-TS	MR	DC	ISSUED FOR CONSTRUCTION

CROSSWIND

ROSETTI MARINO

TITLE :
BASE LOAD POWER HUB (BLPH)
TOP SIDES – SECONDARY PLAN AT EL. +30310 TOS
MARK CWUSB155 TO CWUSB164

1

CONTRACT NO./TITLE CW-I-WP4-2023-05/HOLLANDSE KUST NOORD WIND PARK			SCALE 1:15
DRAWN CM-TS	CHECKED M.ROSSI	APPROVED D.CASADIO	DATE 16/05/2024
A1	DRAWING NO. 123A90-FDL-ST-DD-90220	SHEET 001	REV. 1