


MARK	POS.	Q.TY	DENOMINATION	LENGTH (mm)	MATERIAL GRADE	STR. CAT.	WEIGHT (Kg)	P. SURF. (m^2)	NOTES
CWUSB175	526	1	IPE330	3991	S355J2	3	189.3	5.01	
CWUSB176	527	1	IPE330	1992	S355J2	3	90.9	2.50	
CWUSB177	528	1	HEA340	3983	S355J2	3	396.0	7.15	
CWUSB177	529	1	PL10x135.3	297	S355MLO	3	3.1	0.09	
						TOTALE	679.4	14.74	

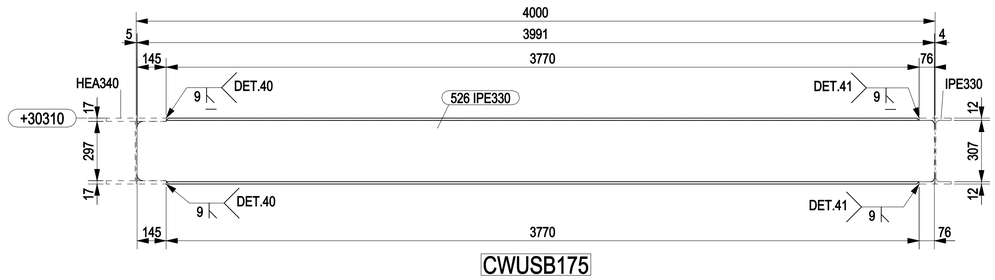


CWUSB175

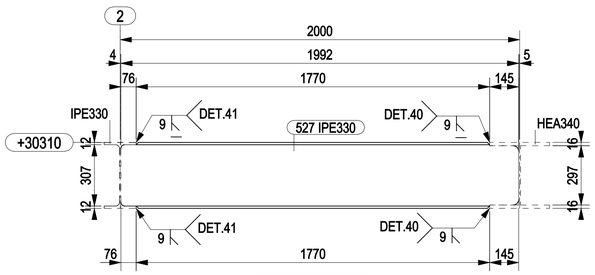

CWUSB176

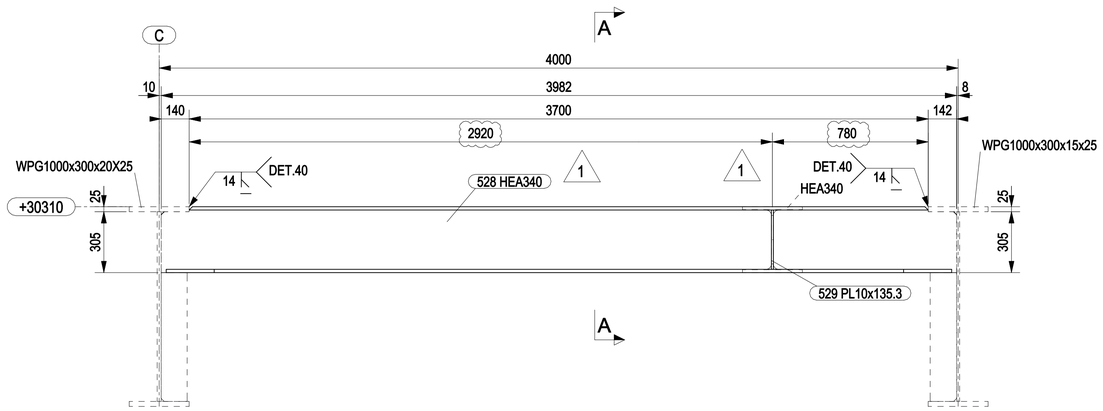

CWUSB177

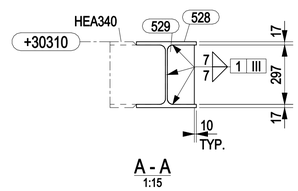


A - A
1:15

NOTES


1 – ALL DIMENSIONS AND ELEVATIONS ARE IN MILLIMETERS U.N.O.
2 – ALL ELEVATIONS ARE REFERED TO C.D.

KEY PLAN

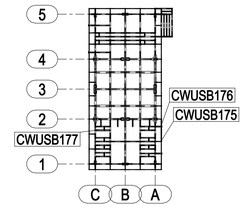


PLAN AT EL.+30310 TOS

HOLDS

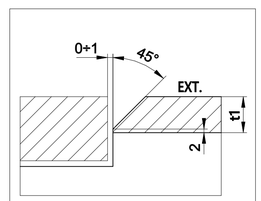

DETAIL 40

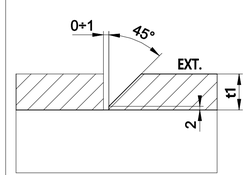

DETAIL 41

REFERENCE DRAWINGS

DWG No.	DESCRIPTION
123A90-DDL-ST-DD-90058	TOPSIDE-SECONDARY STEEL PLAN AT EL.+30310 TOS

REV.	DATE	DRN	CHKD	APPD	DESCRIPTION
1	05/04/2024	CM-TS	MR	DC	REVISED WHERE INDICATED
0	19/01/2024	CM-TS	MR	DC	ISSUED FOR CONSTRUCTION

CROSSWIND

ROSETTI MARINO

TITLE :
BASE LOAD POWER HUB (BLPH)
TOP SIDES – SECONDARY PLAN AT EL. +30310 TOS
MARK CWUSB175 TO CWUSB177

CONTRACT NO./TITLE CW-I-WP4-2023-05/HOLLANDSE KUST NOORD WIND PARK			SCALE 1:15
DRAWN CM-TS	CHECKED M.ROSSI	APPROVED D.CASADIO	DATE 05/04/2024
A1	DRAWING NO. 123A90-FDL-ST-DD-90221	SHEET 001	REV. 1