

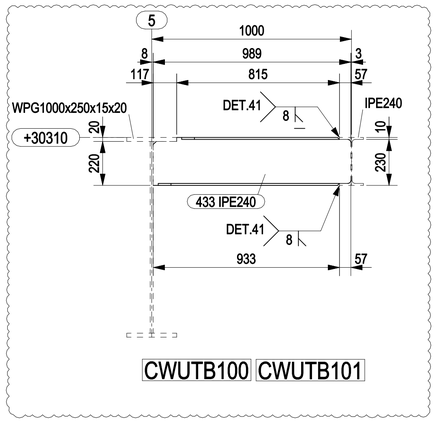


CWUTB100 CWUTB101

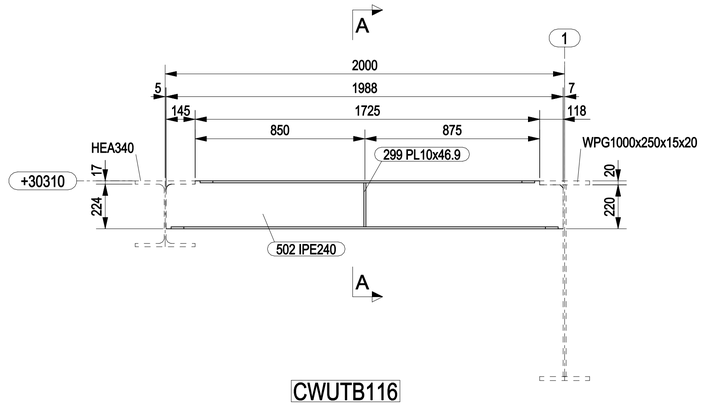


CWUTB116

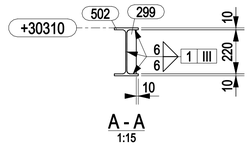

2




CWUTB117

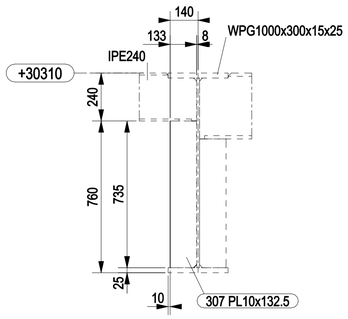

CWUTB118 CWUTB119 CWUTB120 CWUTB121
CWUTB122 CWUTB123 CWUTB124 CWUTB125
CWUTB126 CWUTB127 CWUTB173 CWUTB174

2

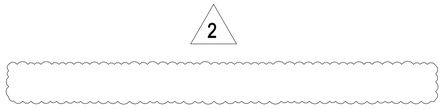


MARK	POS.	Q.TY	DENOMINATION	LENGTH (mm)	MATERIAL GRADE	STR. CAT.	WEIGHT (Kg)	P. SURF. (m^2)	NOTES
CWUTB100	433	1	IPE240	989	S355J2	4	27.2	0.91	
CWUTB101	433	1	IPE240	989	S355J2	4	27.2	0.91	
CWUTB116	299	1	PL10x46.9	220	S355J2	4	0.8	0.03	
CWUTB116	502	1	IPE240	1988	S355J2	4	56.8	1.83	
CWUTB117	299	1	PL10x46.9	220	S355J2	4	0.8	0.03	
CWUTB117	502	1	IPE240	1988	S355J2	4	56.8	1.83	
CWUTB118	307	1	PL10x132.5	735	S355J2	4	7.6	0.21	
CWUTB119	307	1	PL10x132.5	735	S355J2	4	7.6	0.21	
CWUTB120	307	1	PL10x132.5	735	S355J2	4	7.6	0.21	
CWUTB121	307	1	PL10x132.5	735	S355J2	4	7.6	0.21	
CWUTB122	307	1	PL10x132.5	735	S355J2	4	7.6	0.21	
CWUTB123	307	1	PL10x132.5	735	S355J2	4	7.6	0.21	
CWUTB124	307	1	PL10x132.5	735	S355J2	4	7.6	0.21	
CWUTB125	307	1	PL10x132.5	735	S355J2	4	7.6	0.21	
CWUTB126	307	1	PL10x132.5	735	S355J2	4	7.6	0.21	
CWUTB127	307	1	PL10x132.5	735	S355J2	4	7.6	0.21	
CWUTB173	307	1	PL10x132.5	735	S355J2	4	7.6	0.21	
CWUTB174	307	1	PL10x132.5	735	S355J2	4	7.6	0.21	
						TOTALE	261.3	8.08	

2

NOTES

1 – ALL DIMENSIONS AND ELEVATIONS ARE IN MILLIMETERS U.N.O.
2 – ALL ELEVATIONS ARE REFERED TO C.D.

KEY PLAN

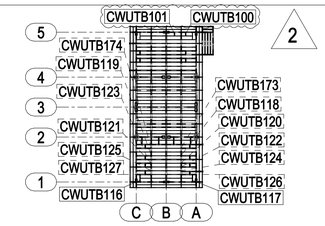


PLAN AT EL.+30310 TOS

HOLDS

REFERENCE DRAWINGS

DWG No.	DESCRIPTION
123A90-DDL-ST-DD-90105	TOPSIDE-SECONDARY STEEL PLAN AT EL.+30310 TOS

REV.	DATE	DRN	CHKD	APPD	DESCRIPTION
2	02/05/2024	CM–TS	MR	DC	REVISED WHERE INDICATED
1	05/04/2024	CM–TS	MR	DC	REVISED WHERE INDICATED
0	22/01/2024	CM–TS	MR	DC	ISSUED FOR CONSTRUCTION

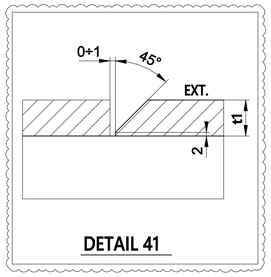

DETAIL 41

CROSSWIND

ROSETTI MARINO

TITLE :
BASE LOAD POWER HUB (BLPH)
TOP SIDES – TERTIARY PLAN AT EL. +30310 TOS
MARK CWUTB100 – CWUTB101 – CWUTB116 TO CWUTB127 – CWUTB173 –CWUTB174

CONTRACT NO./TITLE CW–I–WP4–2023–05/HOLLANDSE KUST NOORD WIND PARK			SCALE 1:15
DRAWN CM–TS	CHECKED M.ROSSI	APPROVED D.CASADIO	DATE 02/05/2024
A1	DRAWING NO. 123A90–FDL–ST–DD–90223	SHEET 001	REV. 2