


MARK	POS.	Q.TY	DENOMINATION	LENGTH (mm)	MATERIAL GRADE	STR. CAT.	WEIGHT (Kg)	P. SURF. (m^2)	NOTES
CWUTB128	485	1	IPE240	3191	S355J2	4	89.5	2.94	
CWUTB129	486	1	IPE240	2791	S355J2	4	81.2	2.57	
CWUTB130	487	1	IPE240	2991	S355J2	4	87.4	2.76	
CWUTB131	488	1	IPE240	1991	S355J2	4	57.4	1.84	
CWUTB132	489	1	IPE240	2992	S355J2	4	88.9	2.76	
CWUTB133	490	1	IPE240	1792	S355J2	4	51.2	1.65	
CWUTB134	491	1	IPE240	3992	S355J2	4	119.7	3.68	
CWUTB135	491	1	IPE240	3992	S355J2	4	119.7	3.68	
						TOTALE	694.9	21.88	

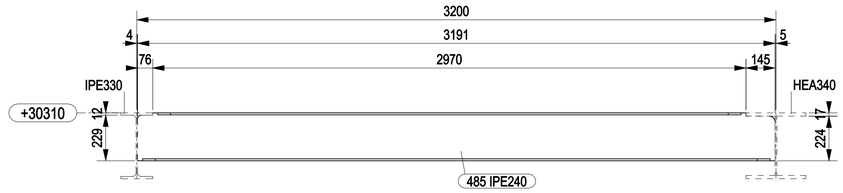


CWUTB128

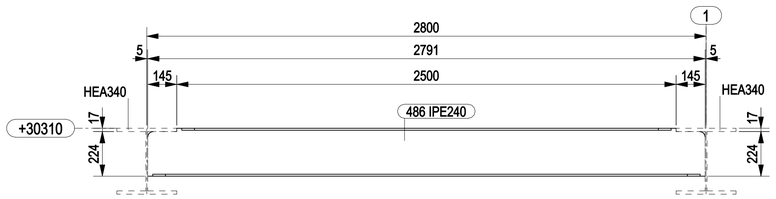


CWUTB129

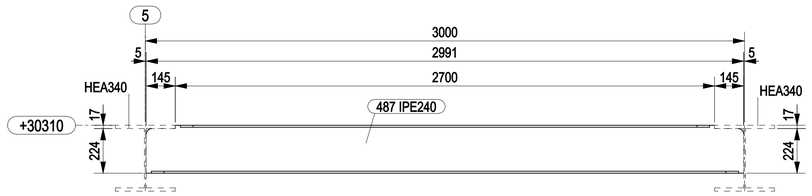


CWUTB130

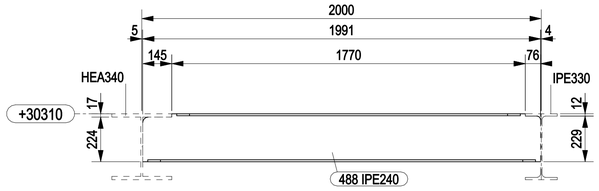


CWUTB131

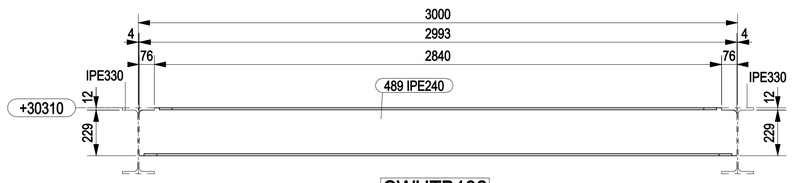

CWUTB132

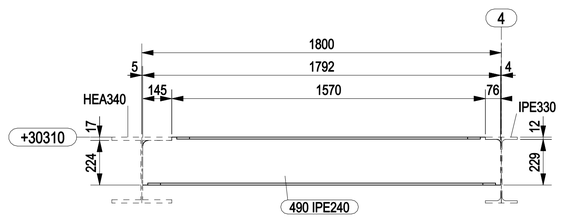

CWUTB133

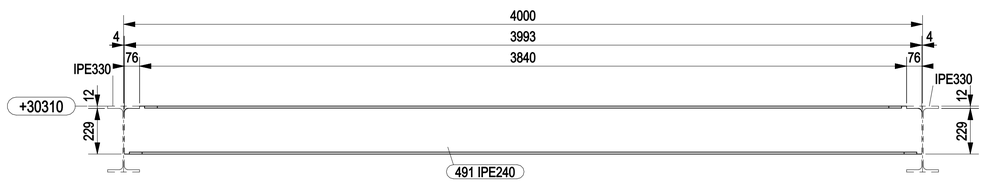


CWUTB134 CWUTB135

NOTES

1 – ALL DIMENSIONS AND ELEVATIONS ARE IN MILLIMETERS U.N.O.
2 – ALL ELEVATIONS ARE REFERED TO C.D.

KEY PLAN

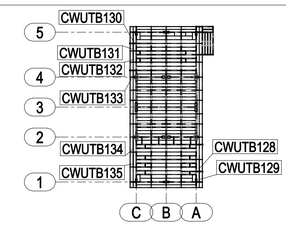

PLAN AT EL.+30310 TOS

HOLDS

REFERENCE DRAWINGS

DWG No.	DESCRIPTION
123A90-DDL-ST-DD-90105	TOPSIDE-SECONDARY STEEL PLAN AT EL.+30310 TOS

REV.	DATE	DRN	CHKD	APPD	DESCRIPTION
0	22/01/2024	CM-TS	MR	DC	ISSUED FOR CONSTRUCTION

CROSSWIND

ROSETTI MARINO

TITLE :
BASE LOAD POWER HUB (BLPH)
TOP SIDES – TERTIARY PLAN AT EL. +30310 TOS
MARK CWUTB128 TO CWUTB135

CONTRACT NO./TITLE CW-I-WP4-2023-05/HOLLANDSE KUST NOORD WIND PARK			SCALE 1:15
DRAWN CM-TS	CHECKED M.ROSSI	APPROVED D.CASADIO	DATE 22/01/2024

A1	DRAWING NO. 123A90-FDL-ST-DD-90224	SHEET 001	REV. 0