



CWUTB136

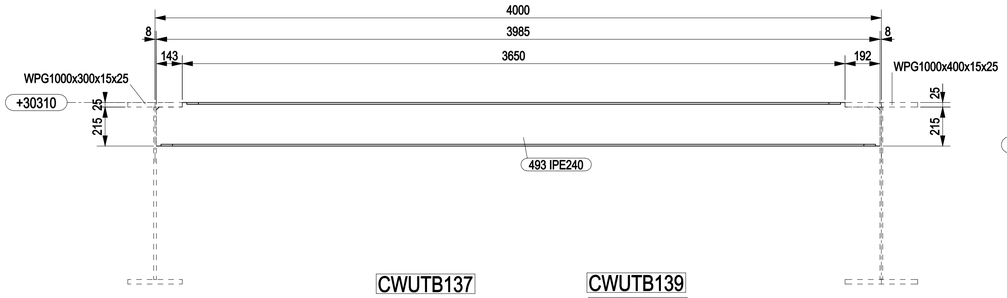

CWUTB137


CWUTB139
CWUTB142

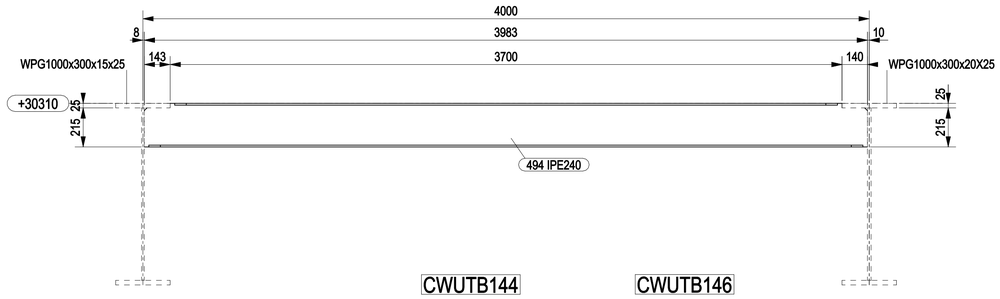


CWUTB144


CWUTB146



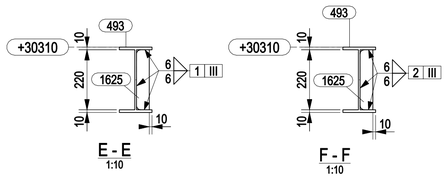


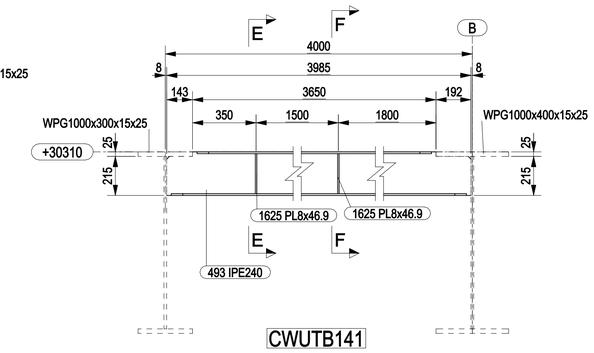


CWUTB141

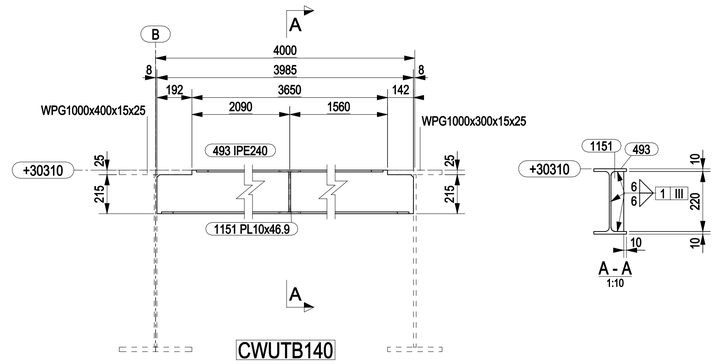


CWUTB140

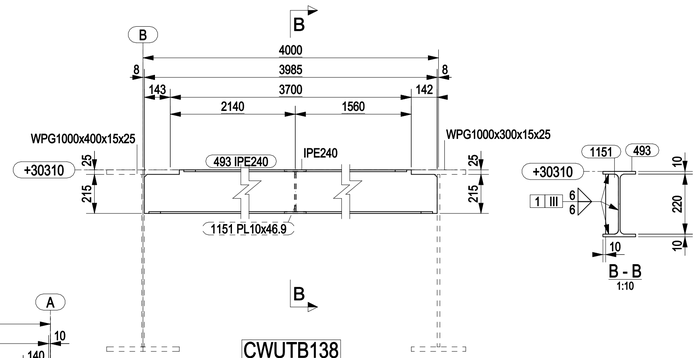


CWUTB138

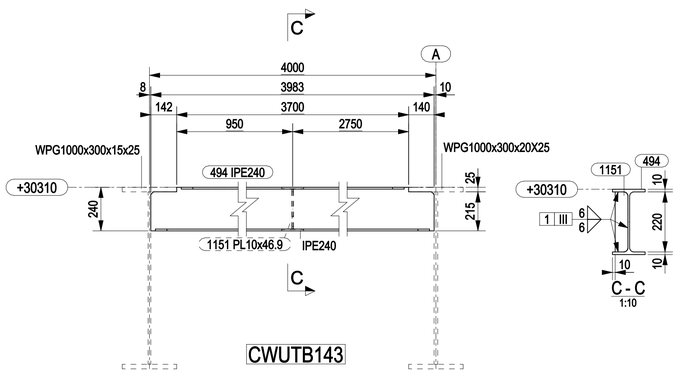


CWUTB143

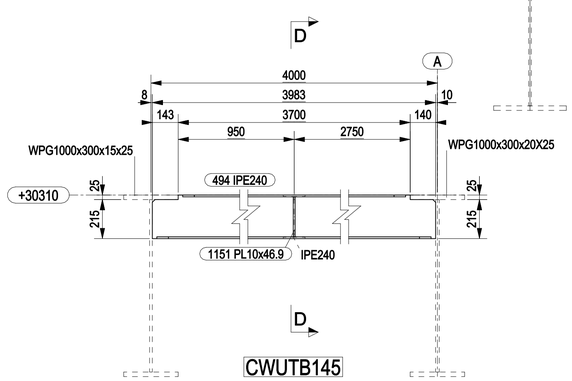

CWUTB145

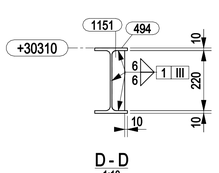

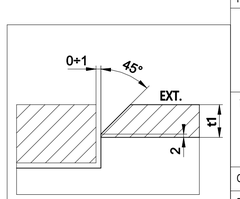

DETAIL 40

MARK	POS.	Q.TY	DENOMINATION	LENGTH (mm)	MATERIAL GRADE	STR. CAT.	WEIGHT (Kg)	P. SURF. (m^2)	NOTES
CWUTB136	492	1	IPE240	3991	S355J2	4	118.9	3.68	
CWUTB137	493	1	IPE240	3985	S355J2	4	117.4	3.67	
CWUTB138	493	1	IPE240	3985	S355J2	4	117.4	3.67	
CWUTB138	1151	1	PL10x46.9	220	S355J2	4	0.8	0.03	
CWUTB139	493	1	IPE240	3985	S355J2	4	117.4	3.67	
CWUTB140	493	1	IPE240	3985	S355J2	4	117.4	3.67	
CWUTB140	1151	1	PL10x46.9	220	S355J2	4	0.8	0.03	
CWUTB141	493	1	IPE240	3985	S355J2	4	117.4	3.67	
CWUTB141	1625	2	PL8x46.9	220	S355J2	4	1.3	0.05	
CWUTB142	493	1	IPE240	3985	S355J2	4	117.4	3.67	
CWUTB143	494	1	IPE240	3982	S355J2	4	117.8	3.67	
CWUTB143	1151	1	PL10x46.9	220	S355J2	4	0.8	0.03	
CWUTB144	494	1	IPE240	3982	S355J2	4	117.8	3.67	
CWUTB145	494	1	IPE240	3982	S355J2	4	117.8	3.67	
CWUTB145	1151	1	PL10x46.9	220	S355J2	4	0.8	0.03	
CWUTB146	494	1	IPE240	3982	S355J2	4	117.8	3.67	
						TOTALE	1298.9	40.56	


3

MARKS DELETED: CWUTB149

NOTES

1 – ALL DIMENSIONS AND ELEVATIONS ARE IN MILLIMETERS U.N.O.
2 – ALL ELEVATIONS ARE REFERED TO C.D.

KEY PLAN

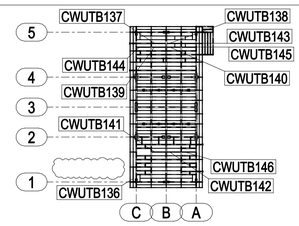

PLAN AT EL.+30310 TOS

HOLDS

REFERENCE DRAWINGS

DWG No.	DESCRIPTION
123A90-DDL-ST-DD-90105	TOPSIDE-SECONDARY STEEL PLAN AT EL.+30310 TOS

REV.	DATE	DRN	CHKD	APPD	DESCRIPTION
3	26/07/2024	CM–TS	MR	DC	REVISED WHERE INDICATED
2	03/06/2024	CM–TS	MR	DC	REVISED WHERE INDICATED
1	05/04/2024	CM–TS	MR	DC	REVISED WHERE INDICATED
0	22/01/2024	CM–TS	MR	DC	ISSUED FOR CONSTRUCTION

CROSSWIND

ROSETTI MARINO

TITLE :
BASE LOAD POWER HUB (BLPH)
TOP SIDES – TERTIARY PLAN AT EL. +30310 TOS
MARK CWUTB136 TO CWUTB146

CONTRACT NO./TITLE CW–I–WP4–2023–05/HOLLANDSE KUST NOORD WIND PARK			SCALE 1:15
DRAWN CM–TS	CHECKED M.ROSSI	APPROVED D.CASADIO	DATE 26/07/2024

A1	DRAWING NO. 123A90–FDL–ST–DD–90225	SHEET 001	REV. 3