

MARK	POS.	Q.TY	DENOMINATION	LENGTH (mm)	MATERIAL GRADE	STR. CAT.	WEIGHT (Kg)	P. SURF. (m^2)	NOTES
CWUTB150	498	1	IPE240	3985	S355J2	4	117.7	3.67	
CWUTB151	498	1	IPE240	3985	S355J2	4	117.7	3.67	
CWUTB152	498	1	IPE240	3985	S355J2	4	117.7	3.67	
CWUTB153	498	1	IPE240	3985	S355J2	4	117.7	3.67	
CWUTB154	498	1	IPE240	3985	S355J2	4	117.7	3.67	
CWUTB155	498	1	IPE240	3985	S355J2	4	117.7	3.67	
CWUTB156	498	1	IPE240	3985	S355J2	4	117.7	3.67	
CWUTB157	498	1	IPE240	3985	S355J2	4	117.7	3.67	
CWUTB158	498	1	IPE240	3985	S355J2	4	117.7	3.67	
CWUTB159	498	1	IPE240	3985	S355J2	4	117.7	3.67	
CWUTB160	501	1	IPE240	2191	S355J2	4	60.4	2.02	
CWUTB171	498	1	IPE240	3985	S355J2	4	117.7	3.67	
CWUTB171	1625	2	PL8x46.9	220	S355J2	4	1.3	0.05	
CWUTB172	498	1	IPE240	3985	S355J2	4	117.7	3.67	
CWUTB175	537	1	IPE240	1992	S355J2	4	57.4	1.84	
CWUTB176	538	1	IPE240	3991	S355J2	4	118.9	3.68	
						TOTALE	1650.4	51.68	

1

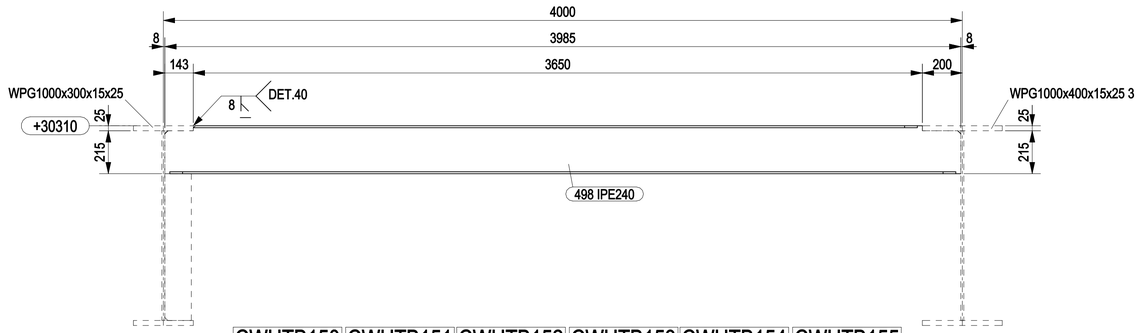


CWUTB150 CWUTB151 CWUTB152 CWUTB153 CWUTB154 CWUTB155
CWUTB156 CWUTB157 CWUTB158 CWUTB159 CWUTB172

1

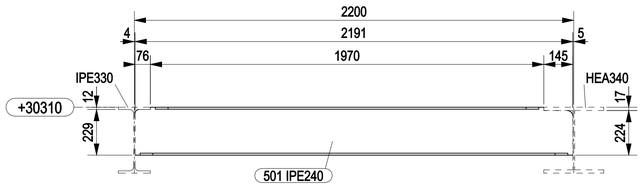


CWUTB160

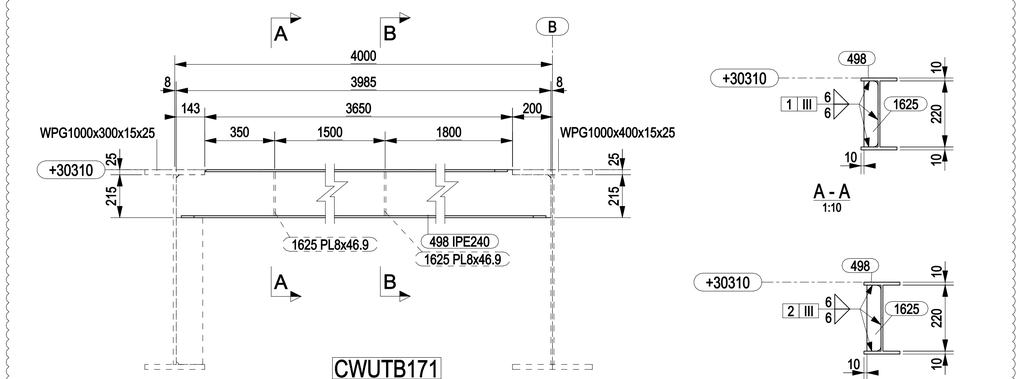


CWUTB171


1

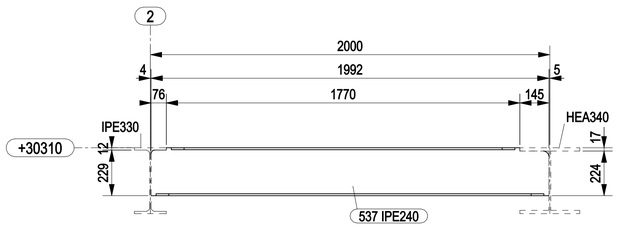

CWUTB175

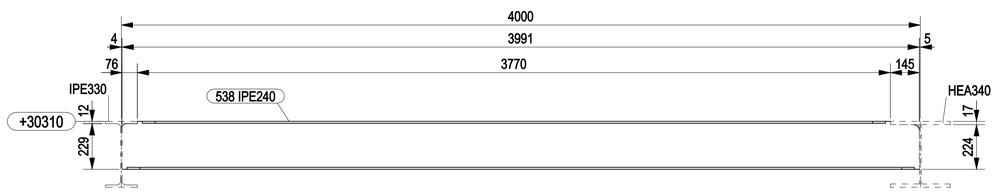

CWUTB176

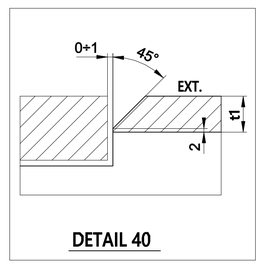


DETAIL 40

NOTES

1 – ALL DIMENSIONS AND ELEVATIONS ARE IN MILLIMETERS U.N.O.
2 – ALL ELEVATIONS ARE REFERED TO C.D.

KEY PLAN

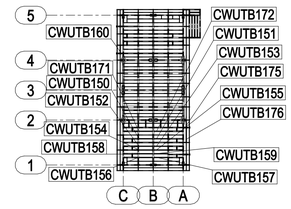

PLAN AT EL.+30310 TOS

HOLDS

REFERENCE DRAWINGS

DWG No.	DESCRIPTION
123A90-DDL-ST-DD-90105	TOPSIDE-SECONDARY STEEL PLAN AT EL.+30310 TOS

REV.	DATE	DRN	CHKD	APPD	DESCRIPTION
1	03/06/2024	CM–TS	MR	DC	REVISED WHERE INDICATED
0	22/01/2024	CM–TS	MR	DC	ISSUED FOR CONSTRUCTION

CROSSWIND

ROSETTI MARINO

TITLE :
BASE LOAD POWER HUB (BLPH)
TOP SIDES – TERTIARY PLAN AT EL. +30310 TOS
MARK CWUTB150 TO CWUTB160 – CWUTB171– CWUTB172 – CWUTB175 – CWUTB176

CONTRACT NO./TITLE CW–I–WP4–2023–05/HOLLANDSE KUST NOORD WIND PARK | SCALE 1:15

DRAWN CM–TS | CHECKED M.ROSSI | APPROVED D.CASADIO | DATE 03/06/2024

A1 | DRAWING NO. 123A90–FDL–ST–DD–90226 | SHEET 001 | REV. 1