


MARK	POS.	Q.TY	DENOMINATION	LENGTH (mm)	MATERIAL GRADE	STR. CAT.	WEIGHT (Kg)	P. SURF. (m^2)	NOTES
CWUTB147	495	1	IPE240	1988	S355J2	4	56.5	1.83	
CWUTB148	496	1	IPE240	1988	S355J2	4	56.0	1.83	
CWUTB161	504	1	IPE240	2488	S355J2	4	71.9	2.29	
CWUTB162	509	1	IPE240	2488	S355J2	4	71.9	2.29	
CWUTB177	495	1	IPE240	1988	S355J2	4	56.5	1.83	
CWUTB178	496	1	IPE240	1988	S355J2	4	56.0	1.83	
						TOTALE	368.7	11.92	

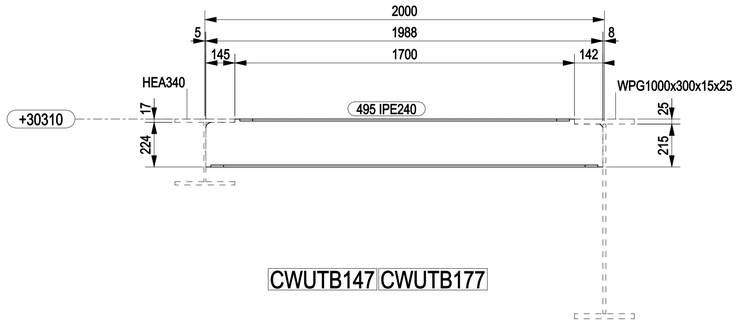


CWUTB147 CWUTB177

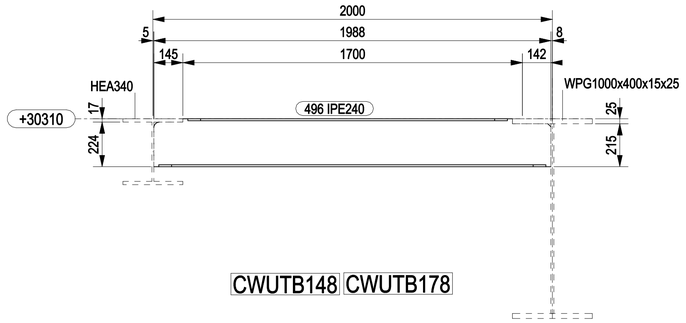

CWUTB148 CWUTB178

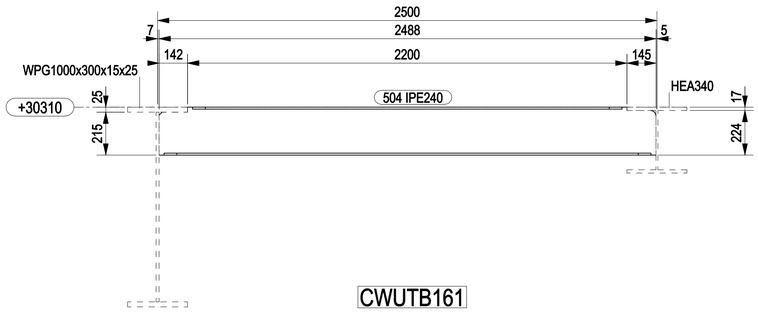

CWUTB161

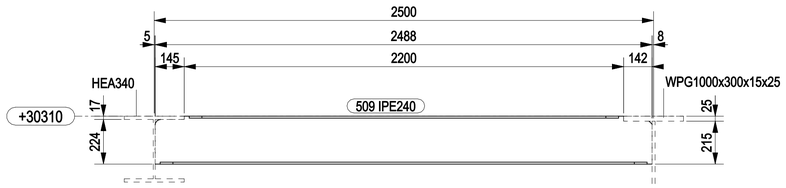


CWUTB162

NOTES

1 – ALL DIMENSIONS AND ELEVATIONS ARE IN MILLIMETERS U.N.O.
2 – ALL ELEVATIONS ARE REFERED TO C.D.

KEY PLAN

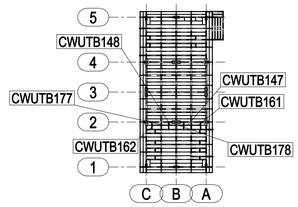

PLAN AT EL.+30310 TOS

HOLDS

REFERENCE DRAWINGS

DWG No.	DESCRIPTION
123A90-DDL-ST-DD-90105	TOPSIDE-SECONDARY STEEL PLAN AT EL.+30310 TOS

REV.	DATE	DRN	CHKD	APPD	DESCRIPTION
0	22/01/2024	CM-TS	MR	DC	ISSUED FOR CONSTRUCTION

CROSSWIND

ROSETTI MARINO

TITLE :
BASE LOAD POWER HUB (BLPH)
TOP SIDES – TERTIARY PLAN AT EL. +30310 TOS
MARK CWUTB147 – CWUTB148 – CWUTB161 – CWUTB162 – CWUTB177 – CWUTB178

CONTRACT NO./TITLE CW-I-WP4-2023-05/HOLLANDSE KUST NOORD WIND PARK			SCALE 1:15
DRAWN CM-TS	CHECKED M.ROSSI	APPROVED D.CASADIO	DATE 22/01/2024
A1	DRAWING NO. 123A90-FDL-ST-DD-90227	SHEET 001	REV. 0