
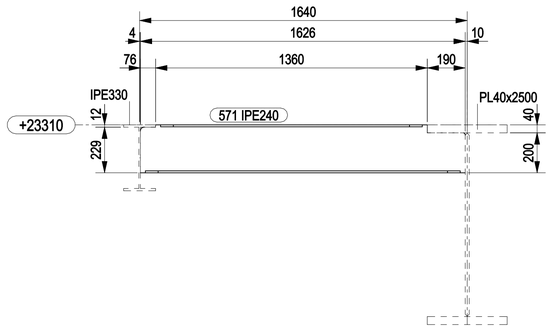



CWLTB190

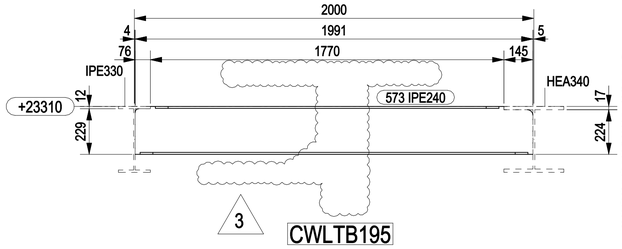


CWLTB195

CWLTB193


MARK	POS.	Q.TY	DENOMINATION	LENGTH (mm)	MATERIAL GRADE	STR. CAT.	WEIGHT (Kg)	P. SURF. (m^2)	NOTES
CWLTB190	571	1	IPE240	1626	S355J2	4	45.5	1.50	
CWLTB191	299	1	PL10x46.9	220	S355J2	4	0.8	0.03	
CWLTB191	571	1	IPE240	1626	S355J2	4	45.5	1.50	
CWLTB192	299	1	PL10x46.9	220	S355J2	4	0.8	0.03	
CWLTB192	571	1	IPE240	1626	S355J2	4	45.5	1.50	
CWLTB193	571	1	IPE240	1626	S355J2	4	45.5	1.50	
CWLTB195	573	1	IPE240	1991	S355J2	4	57.4	1.84	
CWLTB196	574	1	IPE240	1993	S355J2	4	57.4	1.84	
CWLTB199	299	1	PL10x46.9	220	S355J2	4	0.8	0.03	
CWLTB199	577	1	IPE240	3983	S355J2	4	118.1	3.67	
CWLTB200	299	1	PL10x46.9	220	S355J2	4	0.8	0.03	
CWLTB200	578	1	IPE240	3982	S355J2	4	118.5	3.67	
						TOTALE	536.5	17.12	

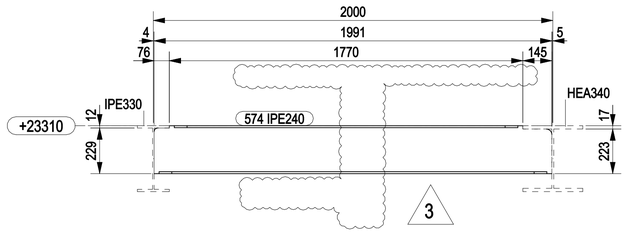


CWLTB196

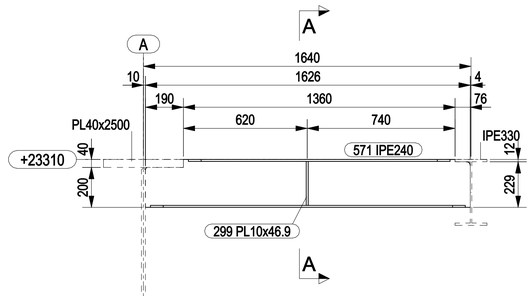



CWLTB191

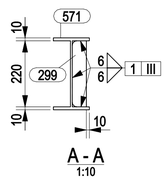

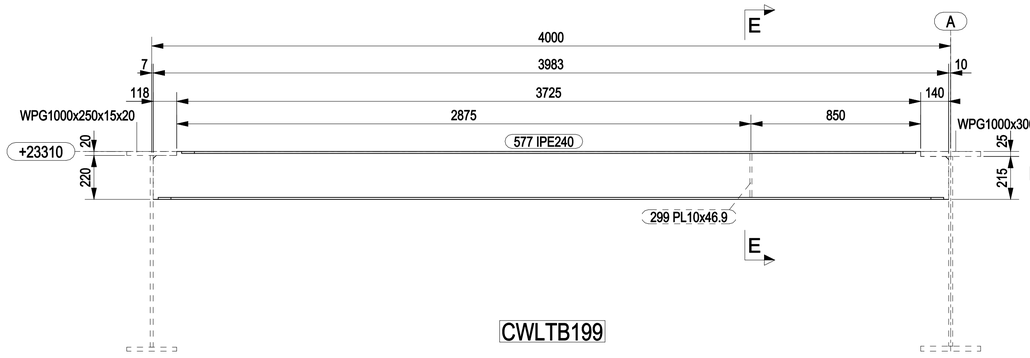


CWLTB199

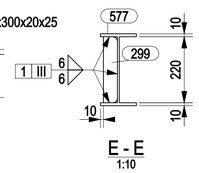


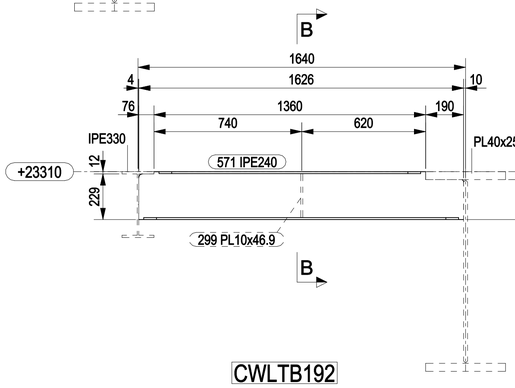


CWLTB192

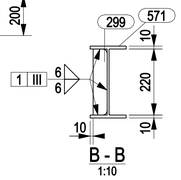


MARKS DELETED: CWLTB197 - CWLTB198

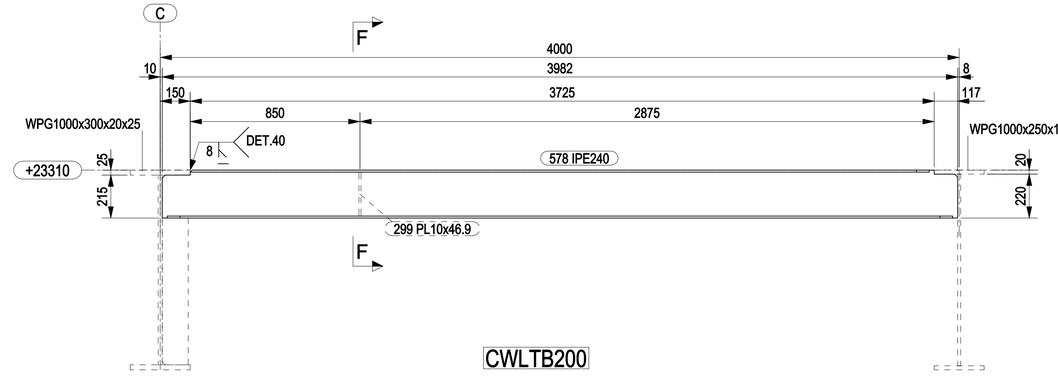


CWLTB200

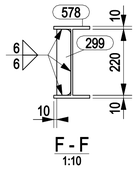

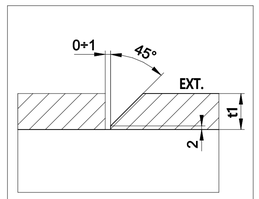

DETAIL 41

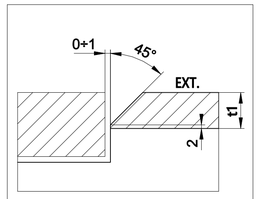


DETAIL 40

NOTES

1 – ALL DIMENSIONS AND ELEVATIONS ARE IN MILLIMETERS U.N.O.
2 – ALL ELEVATIONS ARE REFERED TO C.D.

KEY PLAN

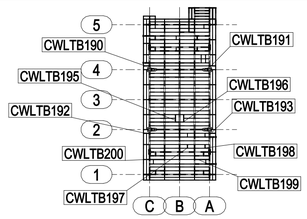

PLAN AT EL.+23310 TOS

HOLDS

REFERENCE DRAWINGS

DWG No.	DESCRIPTION
123A90-DDL-ST-DD-90104	TOPSIDE-SECONDARY STEEL PLAN AT EL.+23310 TOS

REV.	DATE	DRN	CHKD	APPD	DESCRIPTION
3	07/06/2024	CM-TS	MR	DC	REVISED WHERE INDICATED
2	29/02/2024	CM-TS	MR	DC	REVISED WHERE INDICATED
1	29/01/2024	CM-TS	MR	DC	REVISED WHERE INDICATED
0	22/01/2024	CM-TS	MR	DC	ISSUED FOR CONSTRUCTION

CROSSWIND

ROSETTI MARINO

TITLE :
BASE LOAD POWER HUB (BLPH)
TOP SIDES – TERTIARY PLAN AT EL. +23310 TOS
MARK CWLTB190 TO CWLTB193 – CWLTB195 – CWLTB196 –CWLTB199 – CWLTB200

CONTRACT NO./TITLE CW-I-WP4-2023-05/HOLLANDSE KUST NOORD WIND PARK			SCALE 1:15
DRAWN CM-TS	CHECKED M.ROSSI	APPROVED D.CASADIO	DATE 07/06/2024
A1	DRAWING NO. 123A90-FDL-ST-DD-90228	SHEET 001	REV. 3