



CWLSB053 CWLSB058 CWLSB059 CWLSB060
CWLSB063 CWLSB064 CWLSB065 CWLSB066
CWLSB071

DETAIL 1
1:15

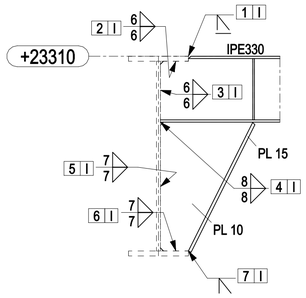


CWLSB062 CWLSB067 CWLSB068 CWLSB069
CWLSB070

DETAIL 2
1:15

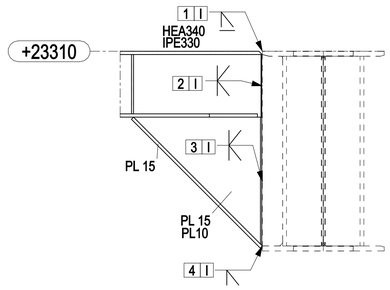


CWLSB044 CWLSB045 CWLSB046 CWLSB047
CWLSB048 CWLSB054 CWLSB056 CWLSB057
CWLSB061

DETAIL 3
1:15

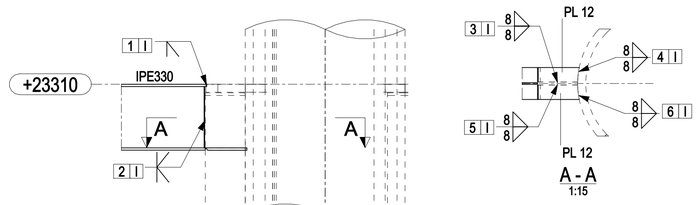


CWLSB073 CWLSB074 CWLSB107 CWLSB108
CWLSB114 CWLSB115

DETAIL 4
1:15

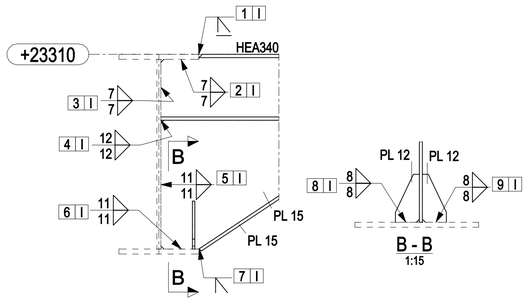


CWLSB049 CWLSB050 CWLSB051 CWLSB072

DETAIL 5
1:15

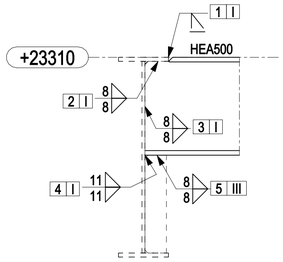


CWLSB017 CWLSB021 CWLSB022 CWLSB023
CWLSB043

DETAIL 6
1:15

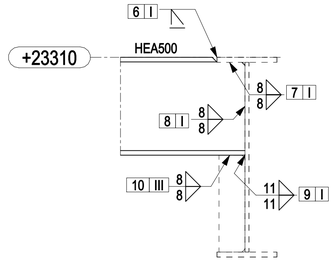


CWLSB017 CWLSB023

DETAIL 7
1:15

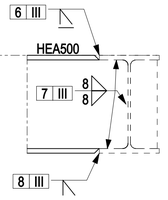


CWLSB021 CWLSB043

DETAIL 8
1:15

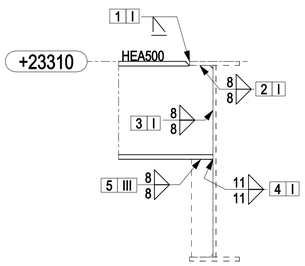


CWLSB016

DETAIL 9
1:15

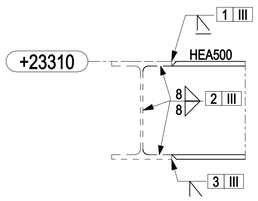


CWLSB001 CWLSB018 CWLSB042

DETAIL 10
1:15

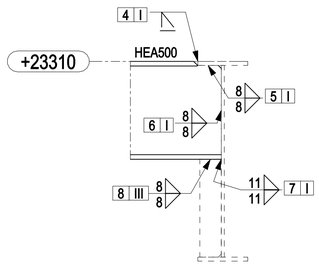


CWLSB001 CWLSB018

DETAIL 11
1:15

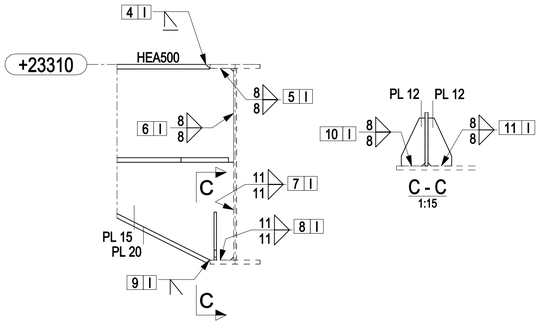

CWLSB042

DETAIL 12
1:15

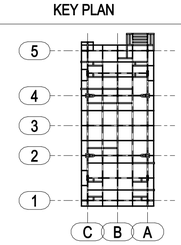

PLAN AT EL.+23310 TOS

NOTES

1 – ALL DIMENSIONS AND ELEVATIONS ARE IN MILLIMETERS U.N.O.
2 – ALL ELEVATIONS ARE REFERED TO C.D.
3 – FOR MATERIAL LIST SEE DWG 90230
4 – FOR PLAN VIEW SEE DWG 90231 & 90232

KEY PLAN

HOLDS

REFERENCE DRAWINGS

DWG No.	DESCRIPTION
123A90-DDL-ST-DD-90057	TOPSIDE-SECONDARY STEEL PLAN AT EL.+23310 TOS

REV.	DATE	DRN	CHKD	APPD	DESCRIPTION
0	26/01/2024	CM-TS	MR	DC	ISSUED FOR CONSTRUCTION

CROSSWIND

ROSETTI MARINO

TITLE :
BASE LOAD POWER HUB (BLPH)
TOP SIDES – SECONDARY PLAN AT EL. +23310 TOS
ASSEMBLY SECONDARY

CONTRACT NO./TITLE CW-I-WP4-2023-05/HOLLANDSE KUST NOORD WIND PARK			SCALE 1:100
DRAWN CM-TS	CHECKED M.ROSSI	APPROVED D.CASADIO	DATE 26/01/2024

A1	DRAWING NO. 123A90-FDL-ST-DD-90233	SHEET 001	REV. 0