

MARK	POS.	Q.TY	DENOMINATION	LENGTH (mm)	MATERIAL GRADE	STR. CAT.	WEIGHT (Kg)	P. SURF. (m^2)	NOTES
CWLTB208	588	1	IPE240	1193	S355J2	4	34.0	1.10	
CWLTB209	592	1	IPE240	1192	S355J2	4	33.2	1.10	
						TOTALE	67.2	2.20	

1

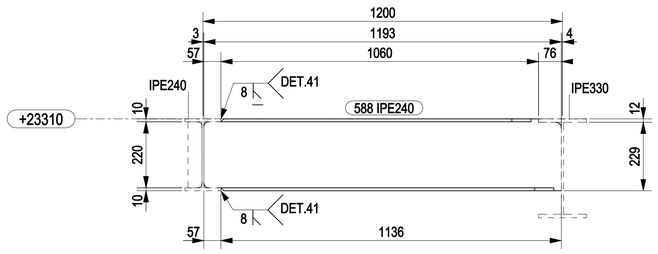

CWLTB208

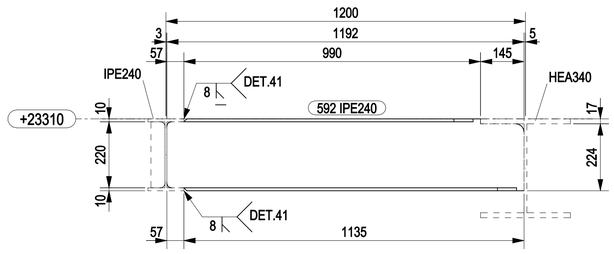


CWLTB209

MARKS DELETED: CWLTB210 TO CWLTB215

1

1

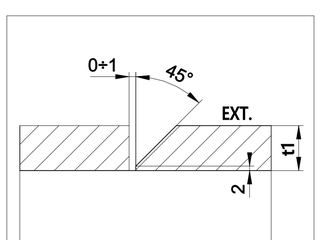


DETAIL 41

NOTES

1 – ALL DIMENSIONS AND ELEVATIONS ARE IN MILLIMETERS U.N.O.
2 – ALL ELEVATIONS ARE REFERED TO C.D.

KEY PLAN

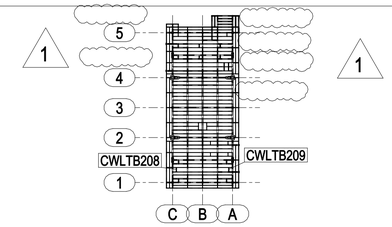

PLAN AT EL.+23310 TOS

HOLDS

REFERENCE DRAWINGS

DWG No.	DESCRIPTION
123A90-DDL-ST-DD-90104	TOPSIDE-SECONDARY STEEL PLAN AT EL.+23310 TOS

REV.	DATE	DRN	CHKD	APPD	DESCRIPTION
1	29/02/2024	CM-TS	MR	DC	ISSUED FOR CONSTRUCTION
0	29/01/2024	CM-TS	MR	DC	ISSUED FOR CONSTRUCTION

CROSSWIND

ROSETTI MARINO

TITLE :
BASE LOAD POWER HUB (BLPH)
TOP SIDES – TERTIARY PLAN AT EL. +23310 TOS
MARK CWLTB208 – CWLTB209

1

CONTRACT NO./TITLE CW-I-WP4-2023-05/HOLLANDSE KUST NOORD WIND PARK | SCALE 1:10

DRAWN CM-TS | CHECKED M.ROSSI | APPROVED D.CASADIO | DATE 29/02/2024

A1 | DRAWING NO. 123A90-FDL-ST-DD-90239 | SHEET 001 | REV. 1