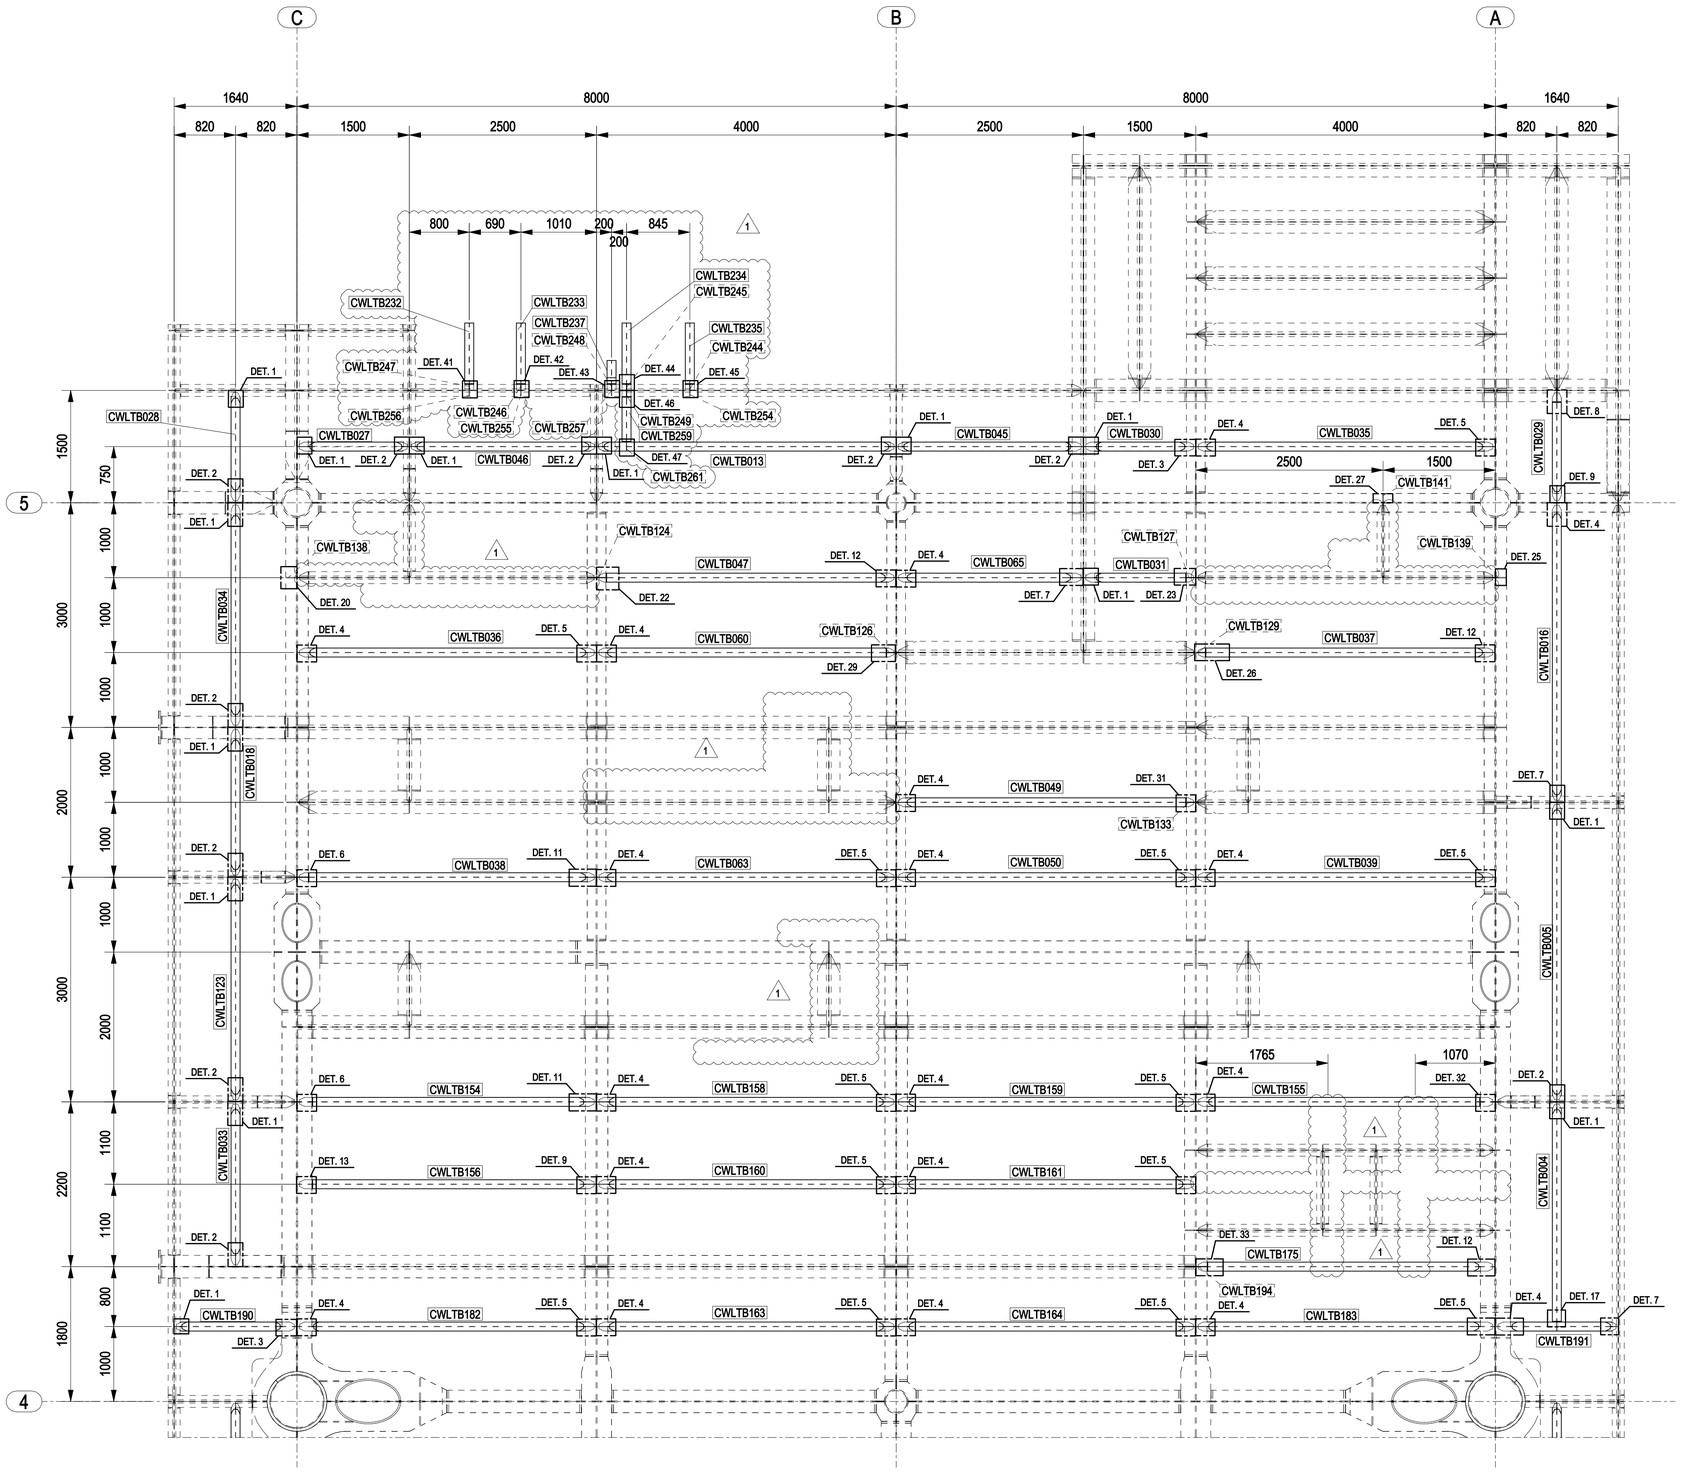



DETAIL A
SCALE 1:40

NOTES

1 – ALL DIMENSIONS AND ELEVATIONS ARE IN MILLIMETERS U.N.O.
2 – ALL ELEVATIONS ARE REFERED TO C.D.
3 – FOR MARKS LIST SEE DWG 123A90-FDL-ST-DD-90240
4 – FOR PLAN VIEW SEE 123A90-FDL-ST-DD-90241
5 – FOR DETAILS SEE 123A90-FDL-ST-DD-90245 TO 90247 – 90383

1

KEY PLAN

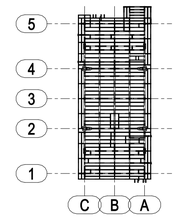

PLAN AT EL.+23310 TOS

HOLDS

REFERENCE DRAWINGS

DWG No.	DESCRIPTION
123A90-DDL-ST-DD-90104	TOPSIDE-SECONDARY STEEL PLAN AT EL.+23310 TOS

REV.	DATE	DRN	CHKD	APPD	DESCRIPTION
1	05/03/2024	CM-TS	MR	DC	REVISED WHERE INDICATED
0	31/01/2024	CM-TS	MR	DC	ISSUED FOR CONSTRUCTION

CROSSWIND

ROSETTI MARINO

TITLE :
BASE LOAD POWER HUB (BLPH)
TOP SIDES – TERTIARY PLAN AT EL. +23310 TOS
ASSEMBLY TERTIARY

CONTRACT NO./TITLE CW-I-WP4-2023-05/HOLLANDSE KUST NOORD WIND PARK			SCALE 1:100
DRAWN CM-TS	CHECKED M.ROSSI	APPROVED D.CASADIO	DATE 05/03/2024
A1	DRAWING NO. 123A90-FDL-ST-DD-90242	SHEET 001	REV. 1