


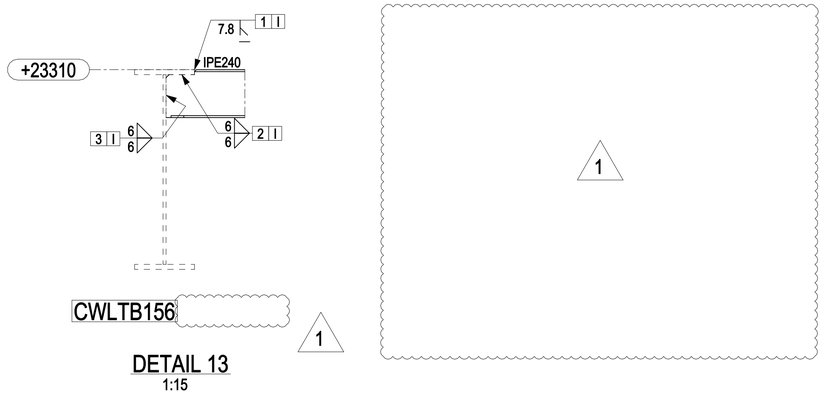


DETAIL 13
1:15

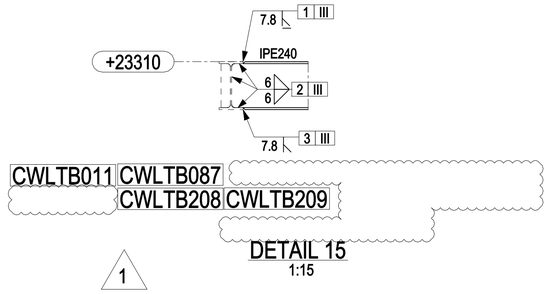


DETAIL 15
1:15

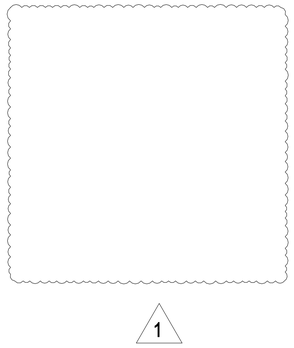


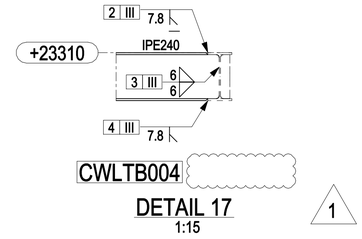


DETAIL 17
1:15

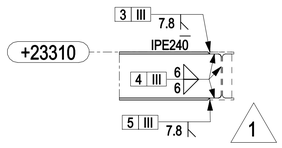


DETAIL 18
1:15

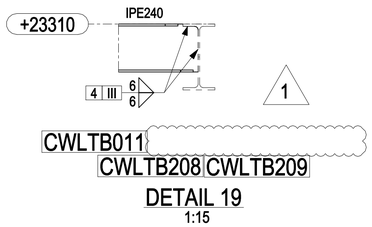


DETAIL 19
1:15

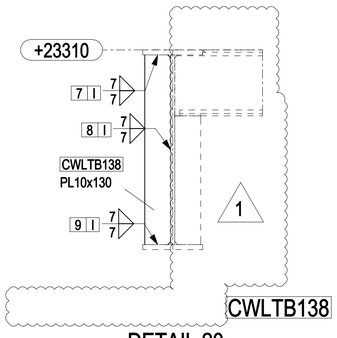


DETAIL 20
1:15

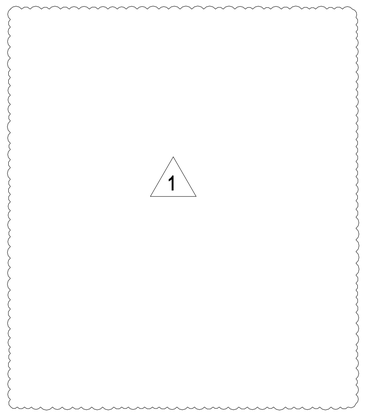

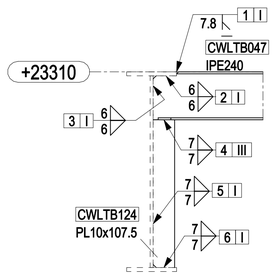


CWLTB047 CWLTB124


DETAIL 22
1:15

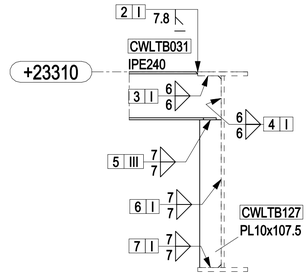

CWLTB031 CWLTB127

DETAIL 23
1:15

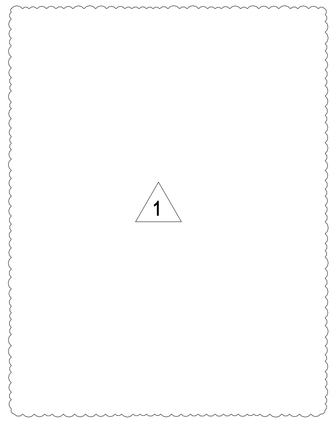

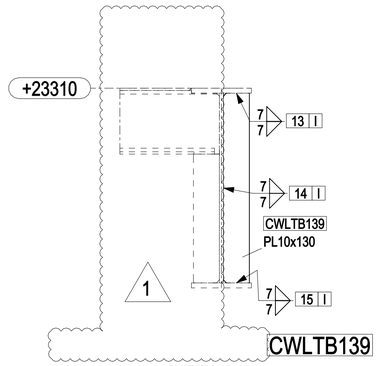


DETAIL 25
1:15

NOTES

1 – ALL DIMENSIONS AND ELEVATIONS ARE IN MILLIMETERS U.N.O.
2 – ALL ELEVATIONS ARE REFERED TO C.D.
3 – FOR PLAN VIEW SEE DWG 123A90-FDL-ST-DD-90241

1

KEY PLAN

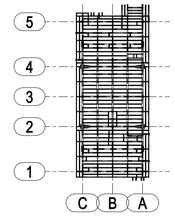

PLAN AT EL.+23310 TOS

HOLDS

REFERENCE DRAWINGS

DWG No.	DESCRIPTION
123A90-DDL-ST-DD-90104	TOPSIDE-SECONDARY STEEL PLAN AT EL.+23310 TOS

REV.	DATE	DRN	CHKD	APPD	DESCRIPTION
1	05/03/2024	CM-TS	MR	DC	REVISED WHERE INDICATED
0	31/01/2024	CM-TS	MR	DC	ISSUED FOR CONSTRUCTION

CROSSWIND

ROSETTI MARINO

TITLE :
BASE LOAD POWER HUB (BLPH)
TOP SIDES – TERTIARY PLAN AT EL. +23310 TOS
ASSEMBLY TERTIARY

CONTRACT NO./TITLE CW-I-WP4-2023-05/HOLLANDSE KUST NOORD WIND PARK			SCALE 1:100
DRAWN CM-TS	CHECKED M.ROSSI	APPROVED D.CASADIO	DATE 05/03/2024
A1	DRAWING NO. 123A90-FDL-ST-DD-90246	SHEET 001	REV. 1