



CWUSB003 CWUSB004 CWUSB005 CWUSB011
CWUSB012 CWUSB013 CWUSB023 CWUSB024
CWUSB025 CWUSB026 CWUSB030 CWUSB062

DETAIL 1
1:15

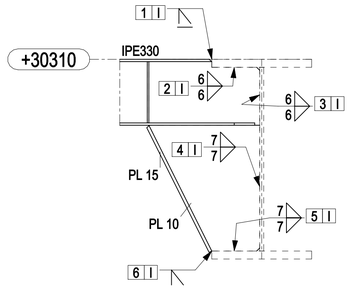


CWUSB006 CWUSB007 CWUSB008 CWUSB009
CWUSB010 CWUSB038 CWUSB039 CWUSB059
CWUSB060 CWUSB061 CWUSB081

DETAIL 2
1:15

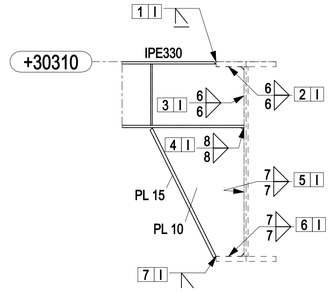


CWUSB063 CWUSB080 CWUSB082

DETAIL 3
1:15

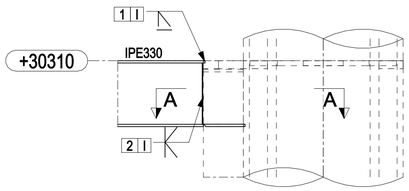


CWUSB017 CWUSB018 CWUSB064 CWUSB065

DETAIL 4
1:15

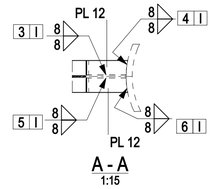


A - A
1:15

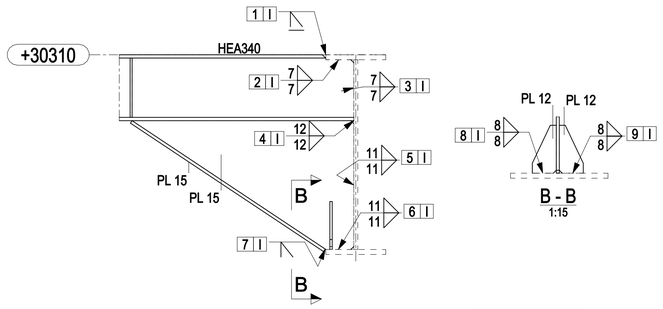

B - B
1:15


CWUSB077 CWUSB078 CWUSB079 CWUSB148

DETAIL 5
1:15

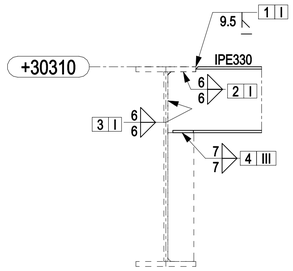


CWUSB066 CWUSB067

DETAIL 6
1:15

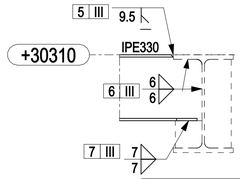


CWUSB067

DETAIL 7
1:15

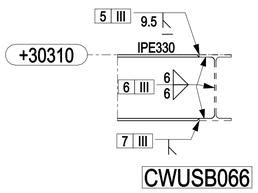


CWUSB066

DETAIL 8
1:15

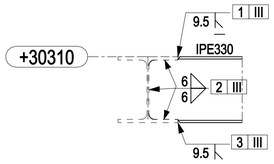


CWUSB014 CWUSB015 CWUSB016 CWUSB019
CWUSB020 CWUSB021 CWUSB022 CWUSB027
CWUSB028 CWUSB029 CWUSB031 CWUSB032
CWUSB033 CWUSB034 CWUSB035 CWUSB036
CWUSB037 CWUSB048 CWUSB049 CWUSB050
CWUSB051 CWUSB052 CWUSB053 CWUSB054
CWUSB055 CWUSB056 CWUSB057 CWUSB058
CWUSB083 CWUSB118 CWUSB119 CWUSB120
CWUSB121 CWUSB122 CWUSB127 CWUSB175
CWUSB176

DETAIL 9
1:15

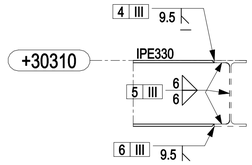

CWUSB019 CWUSB020 CWUSB021 CWUSB022
CWUSB027 CWUSB028 CWUSB029 CWUSB031
CWUSB032 CWUSB033 CWUSB034 CWUSB035
CWUSB036 CWUSB037 CWUSB049 CWUSB050
CWUSB051 CWUSB052 CWUSB053 CWUSB054
CWUSB055 CWUSB056 CWUSB057 CWUSB058
CWUSB083 CWUSB118 CWUSB119 CWUSB120
CWUSB121 CWUSB122 CWUSB127 CWUSB175
CWUSB176

DETAIL 10
1:15

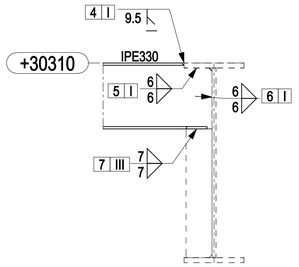


CWUSB048

DETAIL 11
1:15

NOTES

1 – ALL DIMENSIONS AND ELEVATIONS ARE IN MILLIMETERS U.N.O.
2 – ALL ELEVATIONS ARE REFERED TO C.D.

KEY PLAN

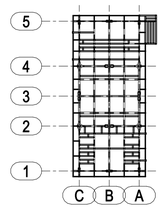

PLAN AT EL.+30310 TOS

HOLDS

REFERENCE DRAWINGS

DWG No.	DESCRIPTION
123A90-DDL-ST-DD-90058	TOPSIDE-SECONDARY STEEL PLAN AT EL.+30310 TOS

REV.	DATE	DRN	CHKD	APPD	DESCRIPTION
0	12/02/2024	CM–TS	MR	DC	ISSUED FOR CONSTRUCTION

CROSSWIND

ROSETTI MARINO

TITLE :
BASE LOAD POWER HUB (BLPH)
TOP SIDES – SECONDARY PLAN AT EL. +30310 TOS
ASSEMBLY SECONDARY

CONTRACT NO./TITLE CW–I–WP4–2023–05/HOLLANDSE KUST NOORD WIND PARK			SCALE 1:90
DRAWN CM–TS	CHECKED M.ROSSI	APPROVED D.CASADIO	DATE 12/02/2024
A1	DRAWING NO. 123A90–FDL–ST–DD–90251	SHEET 001	REV. 0