



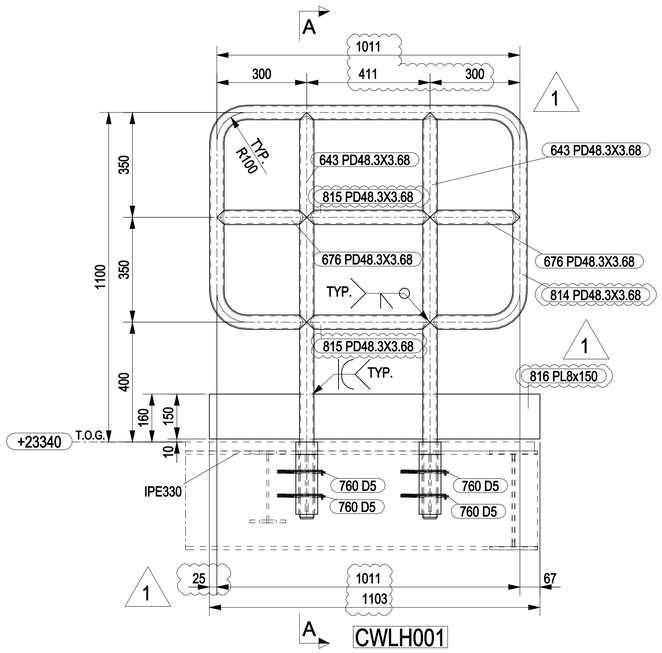


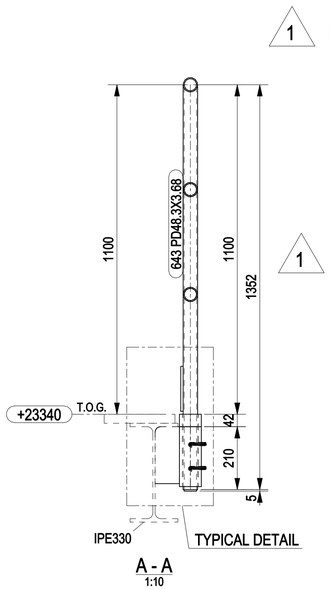


MARK	POS.	Q.TY	DENOMINATION	LENGTH (mm)	MATERIAL GRADE	STR. CAT.	WEIGHT (Kg)	P. SURF. (m^2)	NOTES
CWLH001	640	2	PD73x9.52	42	API 5L GR B	5	1.2	0.02	
CWLH001	641	2	PL5x42	42	S275JR	5	0.1	0.01	
CWLH001	643	2	PD48.3X3.68	1352	API 5L GR B	5	10.6	0.40	
CWLH001	676	2	PD48.3X3.68	300	API 5L GR B	5	2.1	0.08	
CWLH001	716	2	PD73x9.52	200	API 5L GR B	5	5.8	0.10	
CWLH001	717	2	PL10x81.2	190	S275JR	5	2.4	0.07	
CWLH001	760	4	BROOCH PIN	555	ELASTIC STEEL	5	0.3	0.03	
CWLH001	814	1	PD48.3X3.68	2840	API 5L GR B	5	11.2	0.42	
CWLH001	815	2	PD48.3X3.68	411	API 5L GR B	5	3.0	0.12	
CWLH001	816	1	PL8x150	1103	S275JR	5	10.4	0.35	
CWLH002	637	1	PD48.3X3.68	4840	API 5L GR B	5	19.1	0.73	
CWLH002	639	2	PD48.3X3.68	1111	API 5L GR B	5	8.6	0.33	
CWLH002	640	3	PD73x9.52	42	API 5L GR B	5	1.8	0.03	
CWLH002	641	3	PL5x42	42	S275JR	5	0.2	0.01	
CWLH002	642	1	PL8x150	3118	S275JR	5	29.4	0.99	
CWLH002	643	3	PD48.3X3.68	1352	API 5L GR B	5	15.9	0.61	
CWLH002	644	2	PD48.3X3.68	1300	API 5L GR B	5	10.1	0.38	
CWLH002	676	2	PD48.3X3.68	300	API 5L GR B	5	2.1	0.08	
CWLH002	716	3	PD73x9.52	200	API 5L GR B	5	8.7	0.14	
CWLH002	717	3	PL10x81.2	190	S275JR	5	3.6	0.11	
CWLH002	760	6	BROOCH PIN	555	ELASTIC STEEL	5	0.5	0.05	
						TOTALE	147.1	5.07	

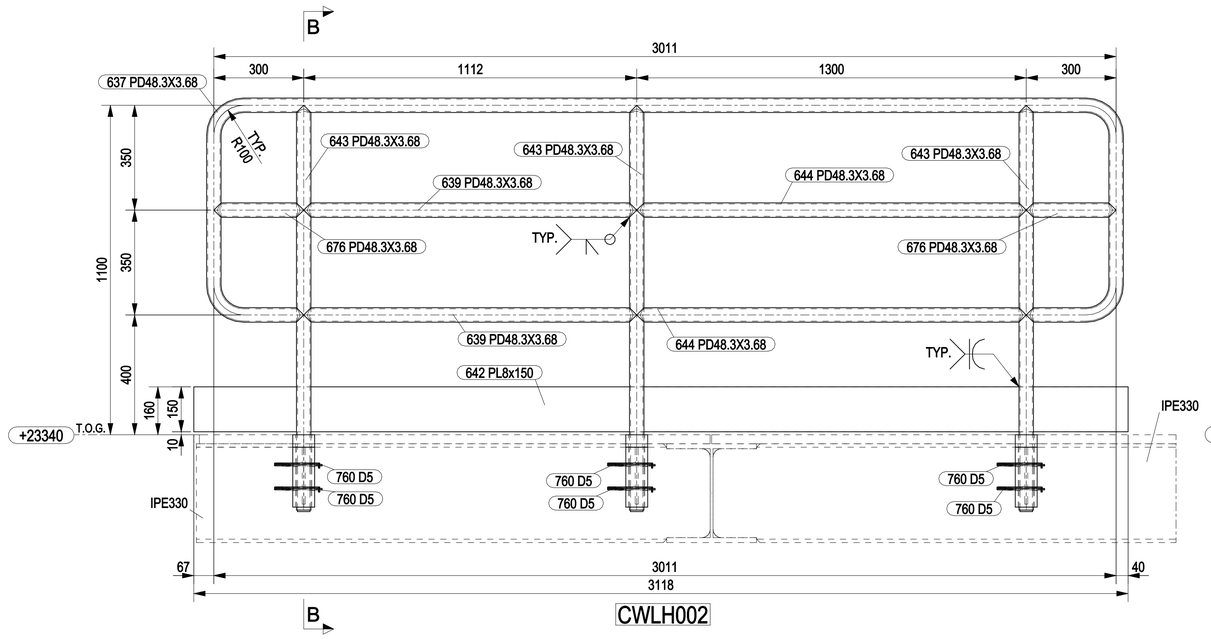

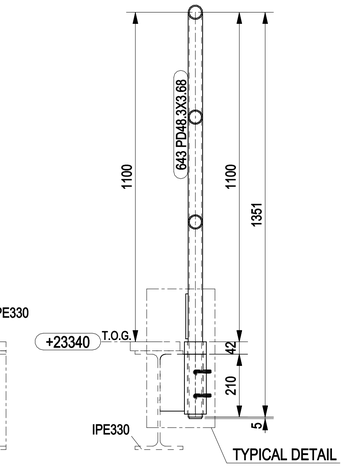

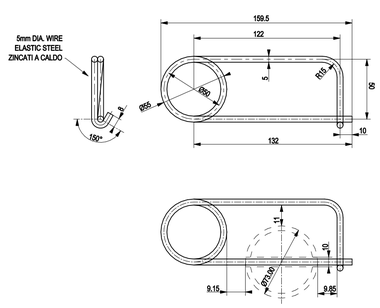


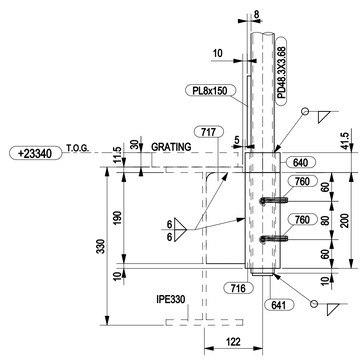

NOTES

1 – ALL DIMENSIONS AND ELEVATIONS ARE IN MILLIMETERS U.N.O.
2 – ALL ELEVATIONS ARE REFERED TO C.D.
3 – ALL HANDRAILS SHALL BE HOT DIP GALVANISED AND PAINTED
4 – ALL WELDS ON HANDRAILS SHALL BE GROUND SMOOTH BURRS AND SHARP EDGES SHALL BE REMOVED

KEY PLAN

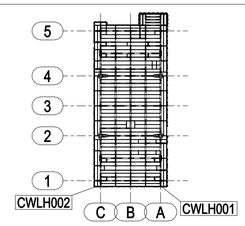

PLAN AT EL.+23310 TOS

HOLDS

REFERENCE DRAWINGS

DWG No.	DESCRIPTION
123A90-DDL-ST-DD-90059	TOP SIDE - FLOORING PLAN AT EL. +23310 T.O.S.
123A90-DDL-ST-DD-90037	BASE LOAD POWER HUB - STANDARD DRAWINGS - HANDRAILS

REV.	DATE	DRN	CHKD	APPD	DESCRIPTION
1	22/02/2024	CM-TS	MR	DC	REVISED WHERE INDICATED
0	12/02/2024	CM-TS	MR	DC	ISSUED FOR CONSTRUCTION

CROSSWIND

ROSETTI MARINO

TITLE :
BASE LOAD POWER HUB (BLPH)
TOP SIDES – REMOVABLE HANDRAILS PLAN AT EL. +23310 TOS
MARK CWLH001 – CWLH002

CONTRACT NO./TITLE CW-I-WP4-2023-05/HOLLANDSE KUST NOORD WIND PARK			SCALE 1:10
DRAWN CM-TS	CHECKED M.ROSSI	APPROVED D.CASADIO	DATE 12/02/2024
A1	DRAWING NO. 123A90-FDL-ST-DD-90256	SHEET 001	REV. 1