

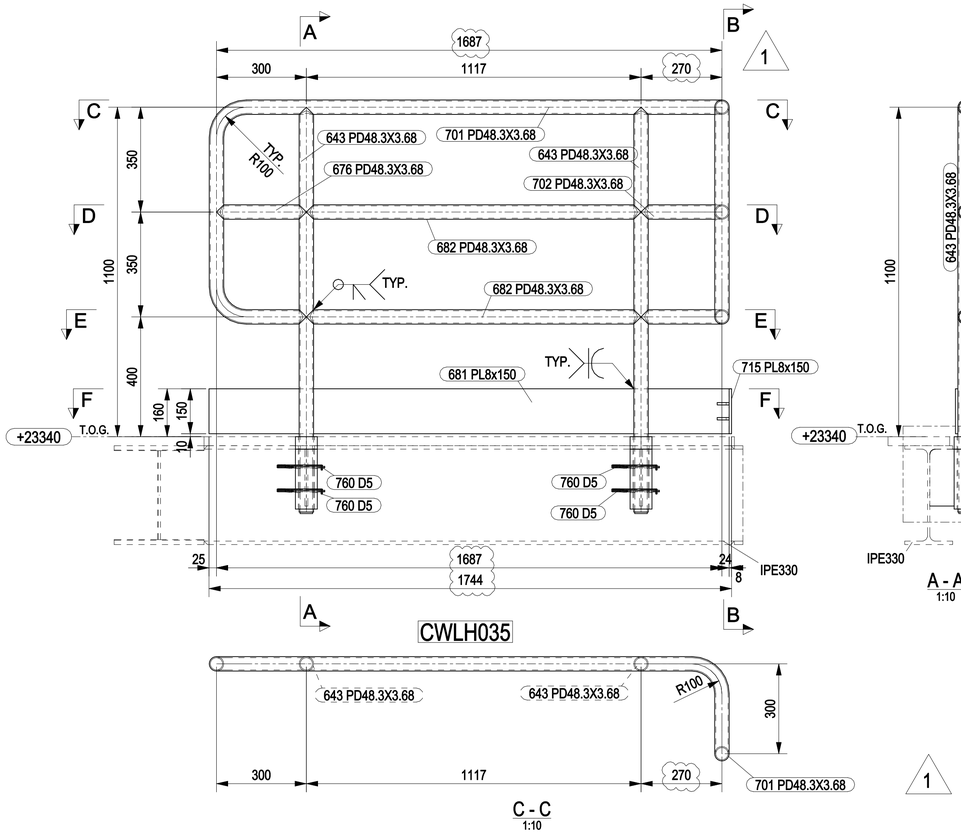


A - A
1:10

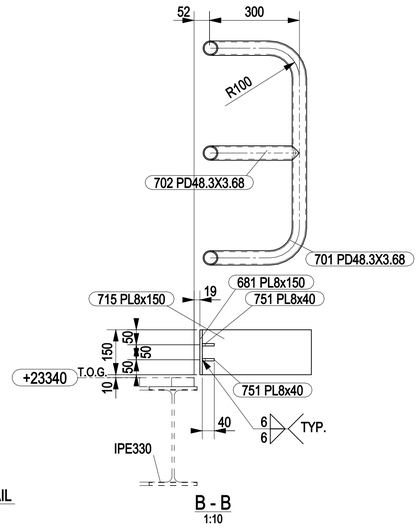


B - B
1:10


C - C
1:10

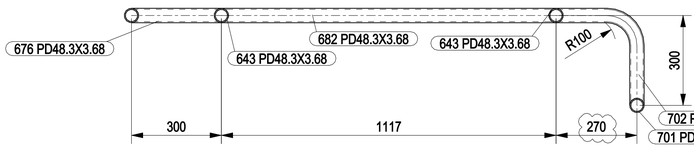

D - D
1:10

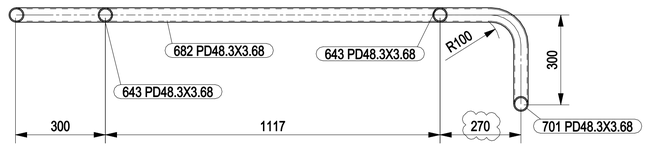

E - E
1:10

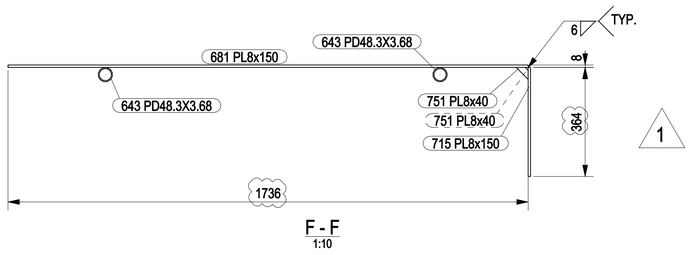

F - F
1:10


MARK	POS.	Q.TY	DENOMINATION	LENGTH (mm)	MATERIAL GRADE	STR. CAT.	WEIGHT (Kg)	P. SURF. (m^2)	NOTES
CWLH035	640	2	PD73x9.52	42	API 5L GR B	5	1.2	0.02	
CWLH035	641	2	PL5x42	42	S275JR	5	0.1	0.01	
CWLH035	643	2	PD48.3X3.68	1352	API 5L GR B	5	10.6	0.40	
CWLH035	676	1	PD48.3X3.68	300	API 5L GR B	5	1.1	0.04	
CWLH035	681	1	PL8x150	1736	S275JR	5	16.4	0.55	
CWLH035	682	2	PD48.3X3.68	1117	API 5L GR B	5	8.6	0.33	
CWLH035	701	1	PD48.3X3.68	3999	API 5L GR B	5	15.8	0.60	
CWLH035	702	1	PD48.3X3.68	527	API 5L GR B	5	2.0	0.08	
CWLH035	715	1	PL8x150	364	S275JR	5	3.4	0.12	
CWLH035	716	2	PD73x9.52	200	API 5L GR B	5	5.8	0.10	
CWLH035	717	2	PL10x81.2	190	S275JR	5	2.4	0.07	
CWLH035	751	2	PL8x40	40	S275JR	5	0.1	0.01	
CWLH035	760	4	D5	555	ELASTIC STEEL	5	0.3	0.03	
						TOTALE	67.7	2.36	

1

NOTES

1 – ALL DIMENSIONS AND ELEVATIONS ARE IN MILLIMETERS U.N.O.
2 – ALL ELEVATIONS ARE REFERED TO C.D.
3 – ALL HANDRAILS SHALL BE HOT DIP GALVANISED AND PAINTED
4 – ALL WELDS ON HANDRAILS SHALL BE GROUND SMOOTH BURRS AND SHARP EDGES SHALL BE REMOVED

KEY PLAN

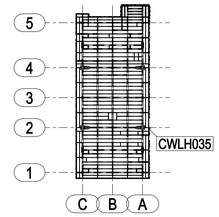

PLAN AT EL.+23310 TOS

HOLDS

REFERENCE DRAWINGS

DWG No.	DESCRIPTION
123A90-DDL-ST-DD-90059	TOP SIDE - FLOORING PLAN AT EL. +23310 T.O.S.
123A90-DDL-ST-DD-90037	BASE LOAD POWER HUB - STANDARD DRAWINGS - HANDRAILS


REV.	DATE	DRN	CHKD	APPD	DESCRIPTION
1	23/02/2024	CM–TS	MR	DC	REVISED WHERE INDICATED
0	12/02/2024	CM–TS	MR	DC	ISSUED FOR CONSTRUCTION

CROSSWIND


ROSETTI MARINO

TITLE :
BASE LOAD POWER HUB (BLPH)
TOP SIDES – REMOVABLE HANDRAILS PLAN AT EL. +23310 TOS
MARK CWLH035

CONTRACT NO./TITLE CW–I–WP4–2023–05/HOLLANDSE KUST NOORD WIND PARK			SCALE 1:10
DRAWN CM–TS	CHECKED M.ROSSI	APPROVED D.CASADIO	DATE 23/02/2024
A1	DRAWING NO. 123A90–FDL–ST–DD–90273	SHEET 001	REV. 1

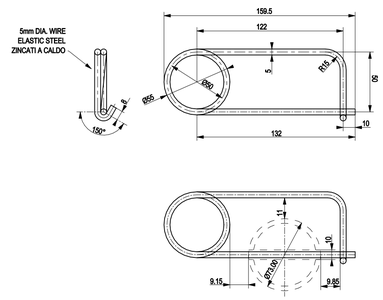

BROOCH PIN FOR REMOVABLE HANDRAILS

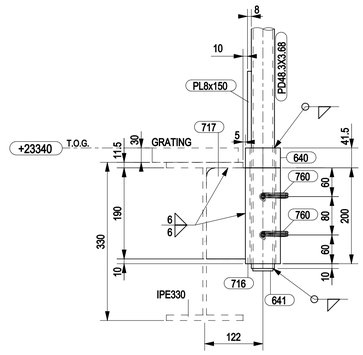

TYPICAL DETAIL
1:5