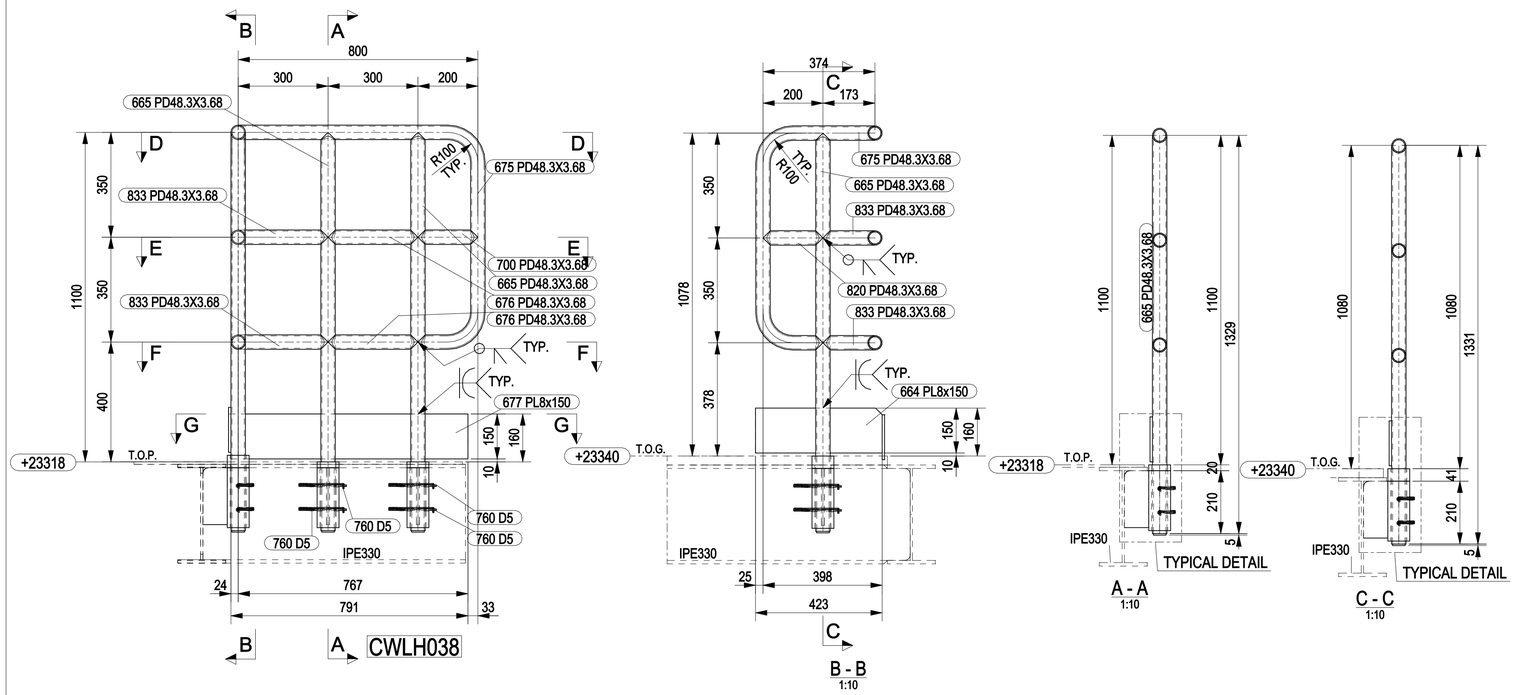


B - B
1:10

A - A
1:10


TYPICAL DETAIL

C - C
1:10


TYPICAL DETAIL

MARK	POS.	Q.TY	DENOMINATION	LENGTH (mm)	MATERIAL GRADE	STR. CAT.	WEIGHT (Kg)	P. SURF. (m^2)	NOTES
CWLH038	640	1	PD73x9.52	42	API 5L GR B	5	0.6	0.01	
CWLH038	641	3	PL5x42	42	S275JR	5	0.2	0.01	
CWLH038	651	2	PD73x9.52	20	API 5L GR B	5	0.6	0.01	
CWLH038	664	1	PL8x150	423	S275JR	5	4.0	0.14	
CWLH038	665	3	PD48.3X3.68	1330	API 5L GR B	5	15.7	0.60	
CWLH038	675	1	PD48.3X3.68	2759	API 5L GR B	5	10.8	0.41	
CWLH038	676	2	PD48.3X3.68	300	API 5L GR B	5	2.1	0.08	
CWLH038	677	1	PL8x150	791	S275JR	5	7.5	0.25	
CWLH038	700	1	PD48.3X3.68	200	API 5L GR B	5	0.7	0.03	
CWLH038	716	3	PD73x9.52	200	API 5L GR B	5	8.7	0.14	
CWLH038	717	3	PL10x81.2	190	S275JR	5	3.6	0.11	
CWLH038	760	6	BROOCH PIN	555	ELASTIC STEEL	5	0.5	0.05	
CWLH038	820	1	PD48.3X3.68	200	API 5L GR B	5	0.7	0.03	
CWLH038	833	2	PD48.3X3.68	431	API 5L GR B	5	3.1	0.12	
						TOTALE	58.6	1.99	


2

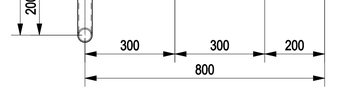

D - D
1:10

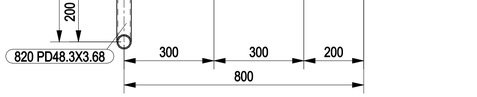


E - E
1:10

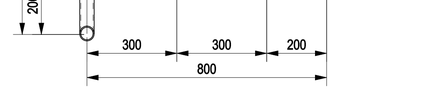


F - F
1:10

MARKS DELETED: CWLH040


2

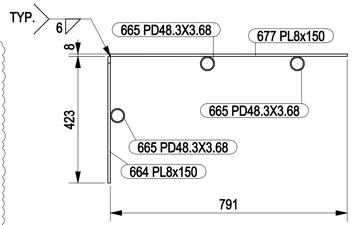


G - G
1:10

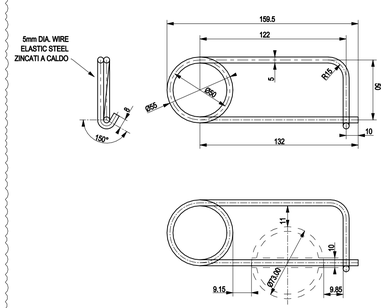

BROOCH PIN FOR REMOVABLE HANDRAILS

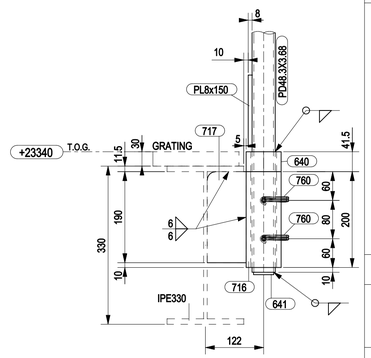

TYPICAL DETAIL
1:5

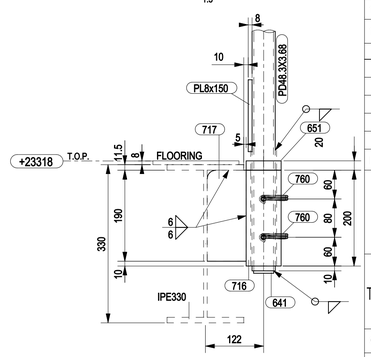


TYPICAL DETAIL
1:5

NOTES

1 – ALL DIMENSIONS AND ELEVATIONS ARE IN MILLIMETERS U.N.O.
2 – ALL ELEVATIONS ARE REFERED TO C.D.
3 – ALL HANDRAILS SHALL BE HOT DIP GALVANISED AND PAINTED
4 – ALL WELDS ON HANDRAILS SHALL BE GROUND SMOOTH BURRS AND SHARP EDGES SHALL BE REMOVED

KEY PLAN

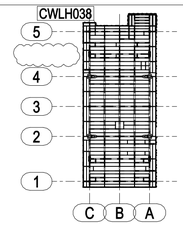

PLAN AT EL.+23310 TOS

HOLDS

REFERENCE DRAWINGS

DWG No.	DESCRIPTION
123A90-DDL-ST-DD-90059	TOP SIDE - FLOORING PLAN AT EL. +23310 T.O.S.
123A90-DDL-ST-DD-90037	BASE LOAD POWER HUB - STANDARD DRAWINGS - HANDRAILS

REV.	DATE	DRN	CHKD	APPD	DESCRIPTION
2	12/04/2024	CM-TS	MR	DC	REVISED WHERE INDICATED
1	22/02/2024	CM-TS	MR	DC	REVISED WHERE INDICATED
0	12/02/2024	CM-TS	MR	DC	ISSUED FOR CONSTRUCTION

CROSSWIND

ROSETTI MARINO

TITLE :
BASE LOAD POWER HUB (BLPH)
TOP SIDES – REMOVABLE HANDRAILS PLAN AT EL. +23310 TOS
MARK CWLH038

CONTRACT NO./TITLE CW-I-WP4-2023-05/HOLLANDSE KUST NOORD WIND PARK			SCALE 1:10
DRAWN CM-TS	CHECKED M.ROSSI	APPROVED D.CASADIO	DATE 12/02/2024

A1	DRAWING NO. 123A90-FDL-ST-DD-90275	SHEET 001	REV. 2