


MARK	POS.	Q.TY	DENOMINATION	LENGTH (mm)	MATERIAL GRADE	STR. CAT.	WEIGHT (Kg)	P. SURF. (m^2)	NOTES
CWLH039	641	2	PL5x42	42	S275JR	5	0.1	0.01	
CWLH039	676	1	PD48.3X3.68	300	API 5L GR B	5	1.1	0.04	
CWLH039	692	1	PD48.3X3.68	3078	API 5L GR B	5	12.1	0.46	
CWLH039	693	2	PD48.3X3.68	1363	API 5L GR B	5	10.7	0.41	
CWLH039	694	2	PD73x9.52	53	API 5L GR B	5	1.6	0.03	
CWLH039	695	1	PL8x150	1452	S275JR	5	13.7	0.46	
CWLH039	696	2	PD48.3X3.68	850	API 5L GR B	5	6.5	0.25	
CWLH039	700	1	PD48.3X3.68	200	API 5L GR B	5	0.7	0.03	
CWLH039	716	2	PD73x9.52	200	API 5L GR B	5	5.8	0.10	
CWLH039	719	2	PL10x149	190	S275JR	5	4.4	0.13	
CWLH039	760	4	BROOCH PIN	555	ELASTIC STEEL	5	0.3	0.03	
						TOTALE	56.9	1.94	

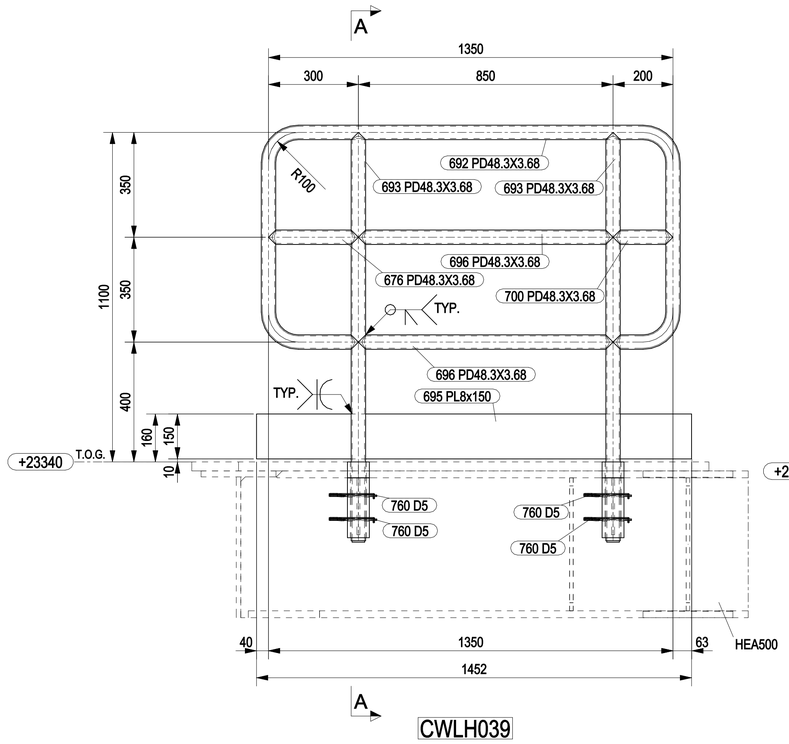

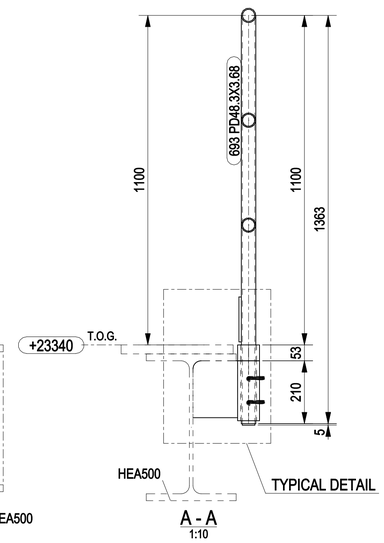


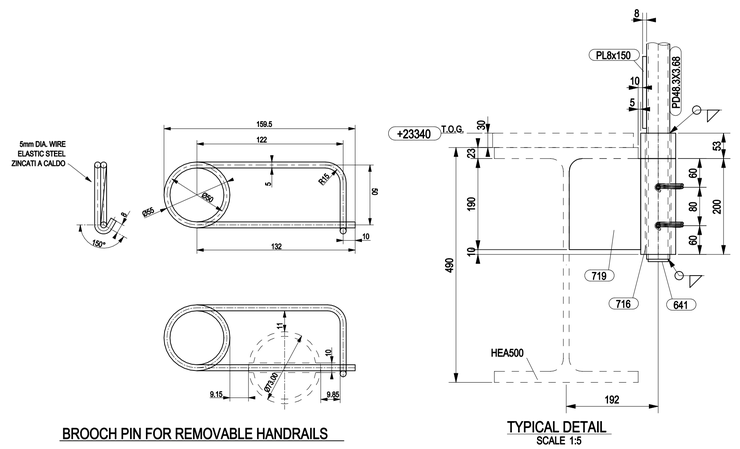

NOTES

1 – ALL DIMENSIONS AND ELEVATIONS ARE IN MILLIMETERS U.N.O.
2 – ALL ELEVATIONS ARE REFERED TO C.D.
3 – ALL HANDRAILS SHALL BE HOT DIP GALVANISED AND PAINTED
4 – ALL WELDS ON HANDRAILS SHALL BE GROUND SMOOTH BURRS AND SHARP EDGES SHALL BE REMOVED

KEY PLAN

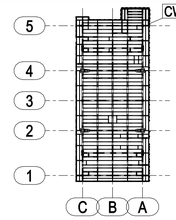

PLAN AT EL.+23310 TOS

HOLDS

REFERENCE DRAWINGS

DWG No.	DESCRIPTION
123A90-DDL-ST-DD-90059	TOP SIDE - FLOORING PLAN AT EL. +23310 T.O.S.
123A90-DDL-ST-DD-90037	BASE LOAD POWER HUB - STANDARD DRAWINGS - HANDRAILS

REV.	DATE	DRN	CHKD	APPD	DESCRIPTION
0	12/02/2024	CM-TS	MR	DC	ISSUED FOR CONSTRUCTION

CROSSWIND

ROSETTI MARINO

TITLE :
BASE LOAD POWER HUB (BLPH)
TOP SIDES – REMOVABLE HANDRAILS PLAN AT EL. +23310 TOS
MARK CWLH039

CONTRACT NO./TITLE CW-I-WP4-2023-05/HOLLANDSE KUST NOORD WIND PARK			SCALE 1:10
DRAWN CM-TS	CHECKED M.ROSSI	APPROVED D.CASADIO	DATE 12/02/2024

A1	DRAWING NO. 123A90-FDL-ST-DD-90276	SHEET 001	REV. 0