




MARK	POS.	Q.TY	DENOMINATION	LENGTH (mm)	MATERIAL GRADE	STR. CAT.	WEIGHT (Kg)	P. SURF. (m^2)	NOTES
CWLH072	724	2	PL8x190	190	S275JR	5	2.1	0.08	
CWLH072	725	1	PD114.3X8.56	1420	API 5L GR B	5	30.5	0.50	
CWLH072	726	3	PD114.3X8.56	157	API 5L GR B	5	10.3	0.18	
CWLH072	727	1	PD114.3X8.56	500	API 5L GR B	5	11.1	0.18	
CWLH072	729	1	PD114.3X8.56	1190	API 5L GR B	5	26.3	0.43	
CWLH072	730	1	PD114.3X8.56	350	API 5L GR B	5	6.8	0.12	
CWLH072	731	1	PD114.3X8.56	450	API 5L GR B	5	8.1	0.14	
CWLH072	732	2	PD114.3X8.56	940	API 5L GR B	5	38.0	0.63	
CWLH072	735	2	PL6x105	105	S275JR	5	0.8	0.04	
CWLH072	740	1	PD114.3X8.56	1320	API 5L GR B	5	29.2	0.48	
CWLH072	743	1	PL8x150	1427	S275JR	5	13.4	0.45	
CWLH073	724	2	PL8x190	190	S275JR	5	2.1	0.08	
CWLH073	725	1	PD114.3X8.56	1420	API 5L GR B	5	30.5	0.50	
CWLH073	726	3	PD114.3X8.56	157	API 5L GR B	5	10.3	0.18	
CWLH073	727	1	PD114.3X8.56	500	API 5L GR B	5	11.1	0.18	
CWLH073	729	1	PD114.3X8.56	1190	API 5L GR B	5	26.3	0.43	
CWLH073	730	1	PD114.3X8.56	350	API 5L GR B	5	6.8	0.12	
CWLH073	731	1	PD114.3X8.56	450	API 5L GR B	5	8.1	0.14	
CWLH073	732	2	PD114.3X8.56	940	API 5L GR B	5	38.0	0.63	
CWLH073	735	2	PL6x105	105	S275JR	5	0.8	0.04	
CWLH073	740	1	PD114.3X8.56	1320	API 5L GR B	5	29.2	0.48	
CWLH073	745	1	PL8x150	1544	S275JR	5	14.5	0.49	
						TOTALE	354.8	6.47	

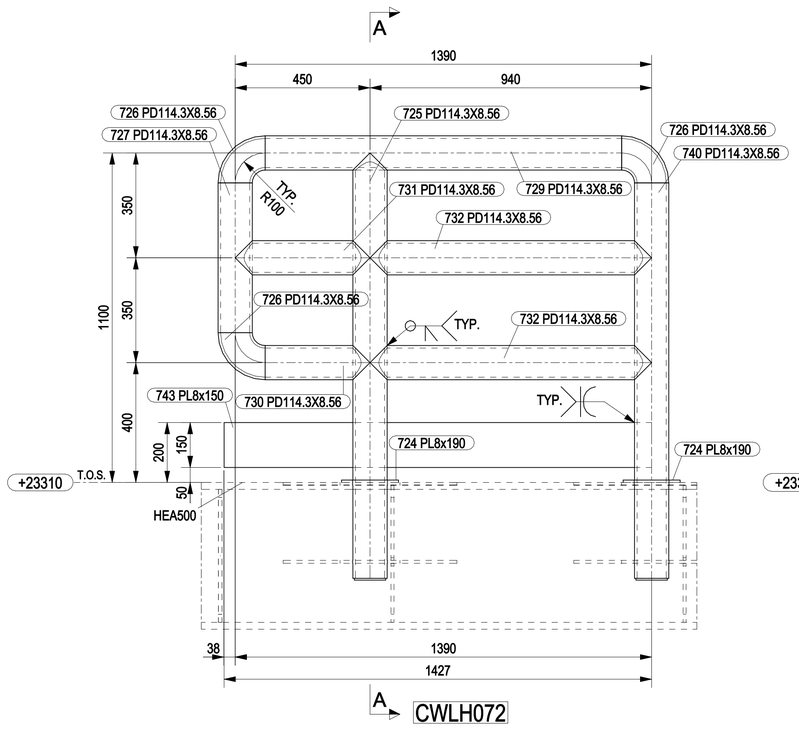


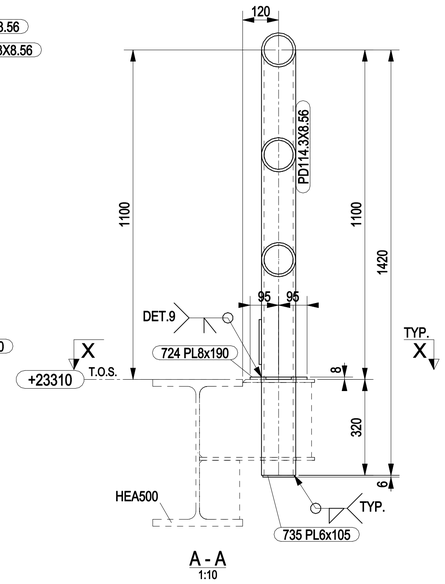

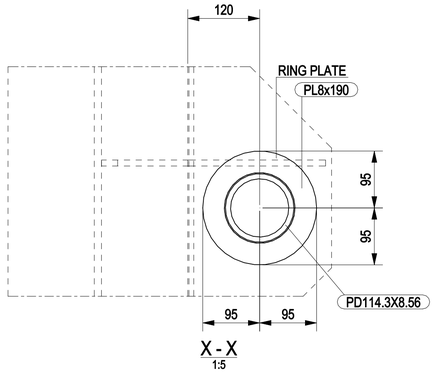

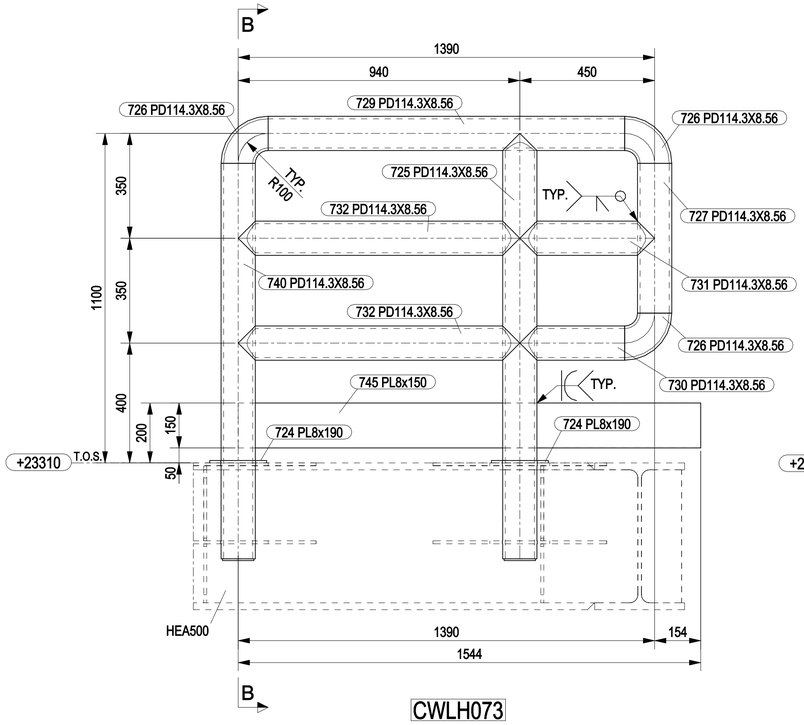

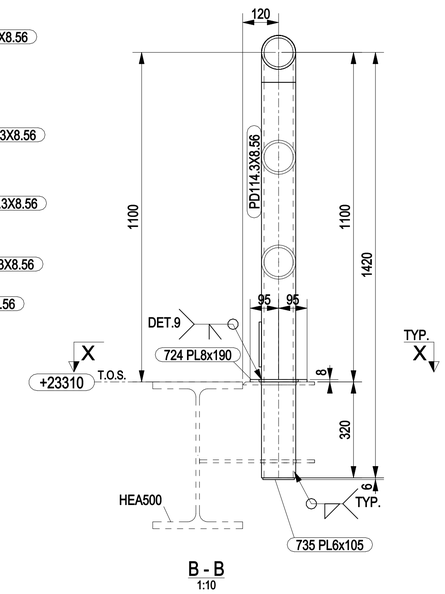

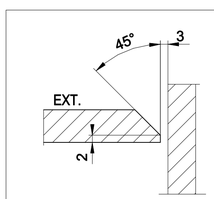


DETAIL 9

NOTES

1 – ALL DIMENSIONS AND ELEVATIONS ARE IN MILLIMETERS U.N.O.
2 – ALL ELEVATIONS ARE REFERED TO C.D.
3 – ALL WELDS ON HANDRAILS SHALL BE GROUND SMOOTH BURRS AND SHARP EDGES SHALL BE REMOVED

KEY PLAN

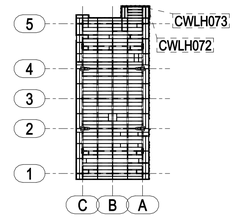

PLAN AT EL.+23310 TOS

HOLDS

REFERENCE DRAWINGS

DWG No.	DESCRIPTION
123A90-DDL-ST-DD-90059	TOP SIDE - FLOORING PLAN AT EL. +23310 T.O.S.
123A90-DDL-ST-DD-90038	BASE LOAD POWER HUB - STANDARD DRAWING - HEAVY DUTY HANDRAILS

REV.	DATE	DRN	CHKD	APPD	DESCRIPTION
0	12/02/2024	CM-TS	MR	DC	ISSUED FOR CONSTRUCTION

CROSSWIND

ROSETTI MARINO

TITLE :
BASE LOAD POWER HUB (BLPH)
TOP SIDES – HEAVY DUTY HANDRAILS PLAN AT EL. +23310 TOS
MARK CWLH072 – CWLH073

CONTRACT NO./TITLE CW-I-WP4-2023-05/HOLLANDSE KUST NOORD WIND PARK			SCALE 1:10
DRAWN CM-TS	CHECKED M.ROSSI	APPROVED D.CASADIO	DATE 12/02/2024

A1	DRAWING NO. 123A90-FDL-ST-DD-90279	SHEET 001	REV. 0