

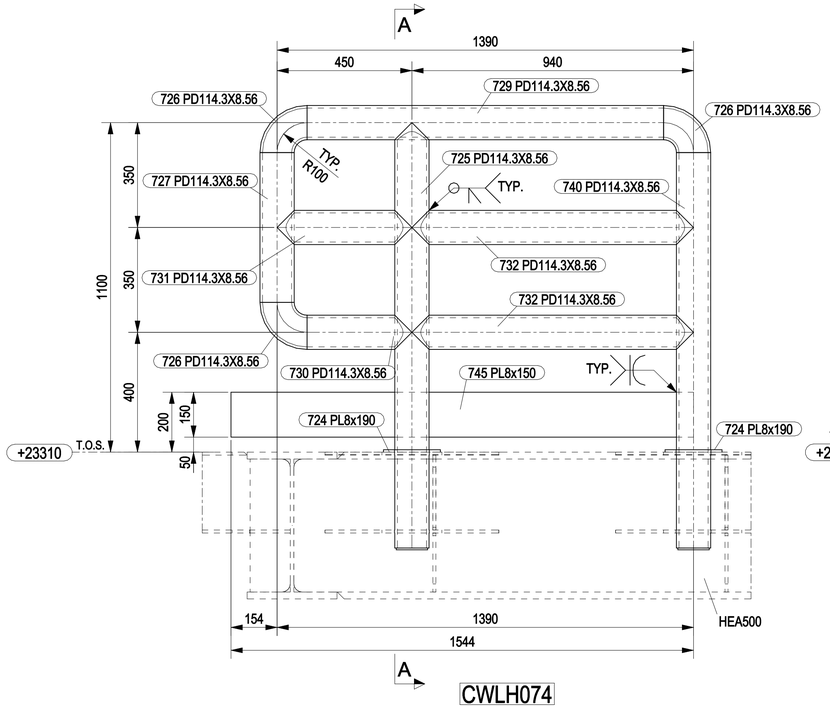


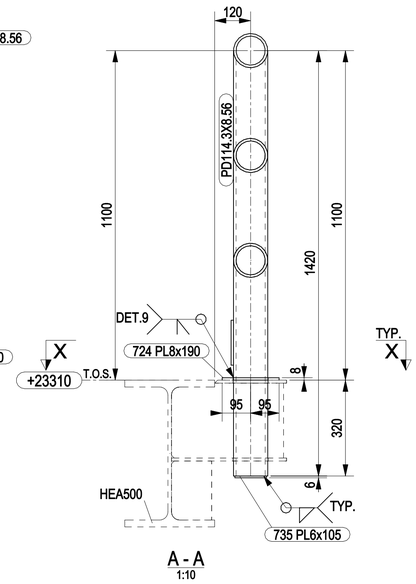


MARK	POS.	Q.TY	DENOMINATION	LENGTH (mm)	MATERIAL GRADE	STR. CAT.	WEIGHT (Kg)	P. SURF. (m^2)	NOTES
CWLH074	724	2	PL8x190	190	S275JR	5	2.1	0.08	
CWLH074	725	1	PD114.3X8.56	1420	API 5L GR B	5	30.5	0.50	
CWLH074	726	3	PD114.3X8.56	157	API 5L GR B	5	10.3	0.18	
CWLH074	727	1	PD114.3X8.56	500	API 5L GR B	5	11.1	0.18	
CWLH074	729	1	PD114.3X8.56	1190	API 5L GR B	5	26.3	0.43	
CWLH074	730	1	PD114.3X8.56	350	API 5L GR B	5	6.8	0.12	
CWLH074	731	1	PD114.3X8.56	450	API 5L GR B	5	8.1	0.14	
CWLH074	732	2	PD114.3X8.56	940	API 5L GR B	5	38.0	0.63	
CWLH074	735	2	PL6x105	105	S275JR	5	0.8	0.04	
CWLH074	740	1	PD114.3X8.56	1320	API 5L GR B	5	29.2	0.48	
CWLH074	745	1	PL8x150	1544	S275JR	5	14.5	0.49	
CWLH075	724	2	PL8x190	190	S275JR	5	2.1	0.08	
CWLH075	725	1	PD114.3X8.56	1420	API 5L GR B	5	30.5	0.50	
CWLH075	726	3	PD114.3X8.56	157	API 5L GR B	5	10.3	0.18	
CWLH075	727	1	PD114.3X8.56	500	API 5L GR B	5	11.1	0.18	
CWLH075	730	1	PD114.3X8.56	350	API 5L GR B	5	6.8	0.12	
CWLH075	731	1	PD114.3X8.56	450	API 5L GR B	5	8.1	0.14	
CWLH075	735	2	PL6x105	105	S275JR	5	0.8	0.04	
CWLH075	736	1	PD114.3X8.56	1118	API 5L GR B	5	24.8	0.40	
CWLH075	737	2	PD114.3X8.56	868	API 5L GR B	5	34.8	0.58	
CWLH075	740	1	PD114.3X8.56	1320	API 5L GR B	5	29.2	0.48	
CWLH075	744	1	PL8x150	1342	S275JR	5	12.6	0.43	
						TOTALE	349.2	6.37	

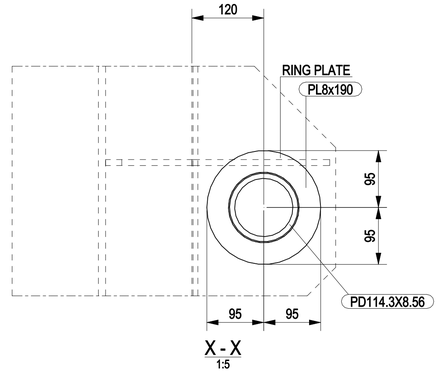

NOTES


1 – ALL DIMENSIONS AND ELEVATIONS ARE IN MILLIMETERS U.N.O.
2 – ALL ELEVATIONS ARE REFERED TO C.D.
3 – ALL WELDS ON HANDRAILS SHALL BE GROUND SMOOTH BURRS AND SHARP EDGES SHALL BE REMOVED


KEY PLAN

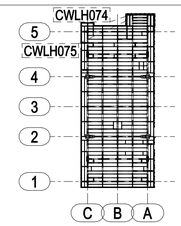

PLAN AT EL.+23310 TOS

HOLDS

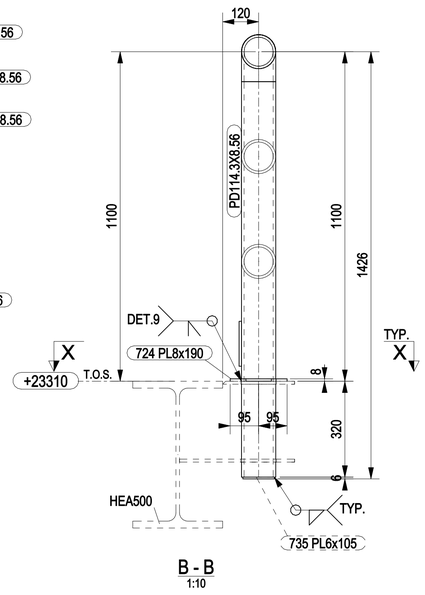

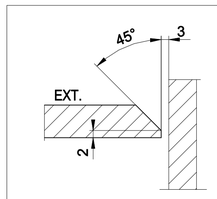

DETAIL 9

REFERENCE DRAWINGS

DWG No.	DESCRIPTION
123A90-DDL-ST-DD-90059	TOP SIDE - FLOORING PLAN AT EL. +23310 T.O.S.
123A90-DDL-ST-DD-90038	BASE LOAD POWER HUB - STANDARD DRAWING - HEAVY DUTY HANDRAILS

REV.	DATE	DRN	CHKD	APPD	DESCRIPTION
0	12/02/2024	CM-TS	MR	DC	ISSUED FOR CONSTRUCTION

CROSSWIND

ROSETTI MARINO

TITLE :
BASE LOAD POWER HUB (BLPH)
TOP SIDES – HEAVY DUTY HANDRAILS PLAN AT EL. +23310 TOS
MARK CWLH074 – CWLH075

CONTRACT NO./TITLE CW-I-WP4-2023-05/HOLLANDSE KUST NOORD WIND PARK				SCALE 1:10
DRAWN CM-TS	CHECKED M.ROSSI	APPROVED D.CASADIO		DATE 12/02/2024
A1	DRAWING NO. 123A90-FDL-ST-DD-90280		SHEET 001	REV. 0