

MARK	POS.	Q.TY	DENOMINATION	LENGTH (mm)	MATERIAL GRADE	STR. CAT.	WEIGHT (Kg)	P. SURF. (m^2)	NOTES
CWLH078	724	2	PL8x190	190	S275JR	5	2.1	0.08	
CWLH078	726	2	PD114.3X8.56	157	API 5L GR B	5	6.9	0.12	
CWLH078	735	2	PL6x105	105	S275JR	5	0.8	0.04	
CWLH078	740	2	PD114.3X8.56	1320	API 5L GR B	5	58.4	0.95	
CWLH078	741	1	PD114.3X8.56	750	API 5L GR B	5	16.6	0.27	
CWLH078	742	2	PD114.3X8.56	950	API 5L GR B	5	38.4	0.63	
CWLH078	747	1	PL8x150	950	S275JR	5	8.9	0.30	
CWLH079	724	2	PL8x190	190	S275JR	5	2.1	0.08	
CWLH079	726	2	PD114.3X8.56	157	API 5L GR B	5	6.9	0.12	
CWLH079	735	2	PL6x105	105	S275JR	5	0.8	0.04	
CWLH079	740	2	PD114.3X8.56	1320	API 5L GR B	5	58.4	0.95	
CWLH079	741	1	PD114.3X8.56	750	API 5L GR B	5	16.6	0.27	
CWLH079	742	2	PD114.3X8.56	950	API 5L GR B	5	38.4	0.63	
CWLH079	747	1	PL8x150	950	S275JR	5	8.9	0.30	
CWLH080	724	2	PL8x190	190	S275JR	5	2.1	0.08	
CWLH080	726	2	PD114.3X8.56	157	API 5L GR B	5	6.9	0.12	
CWLH080	735	2	PL6x105	105	S275JR	5	0.8	0.04	
CWLH080	740	2	PD114.3X8.56	1320	API 5L GR B	5	58.4	0.95	
CWLH080	741	1	PD114.3X8.56	750	API 5L GR B	5	16.6	0.27	
CWLH080	742	2	PD114.3X8.56	950	API 5L GR B	5	38.4	0.63	
CWLH080	747	1	PL8x150	950	S275JR	5	8.9	0.30	
CWLH081	724	2	PL8x190	190	S275JR	5	2.1	0.08	
CWLH081	726	2	PD114.3X8.56	157	API 5L GR B	5	6.9	0.12	
CWLH081	735	2	PL6x105	105	S275JR	5	0.8	0.04	
CWLH081	740	2	PD114.3X8.56	1320	API 5L GR B	5	58.4	0.95	
CWLH081	741	1	PD114.3X8.56	750	API 5L GR B	5	16.6	0.27	
CWLH081	742	2	PD114.3X8.56	950	API 5L GR B	5	38.4	0.63	
CWLH081	747	1	PL8x150	950	S275JR	5	8.9	0.30	
					TOTALE		528.9	9.59	

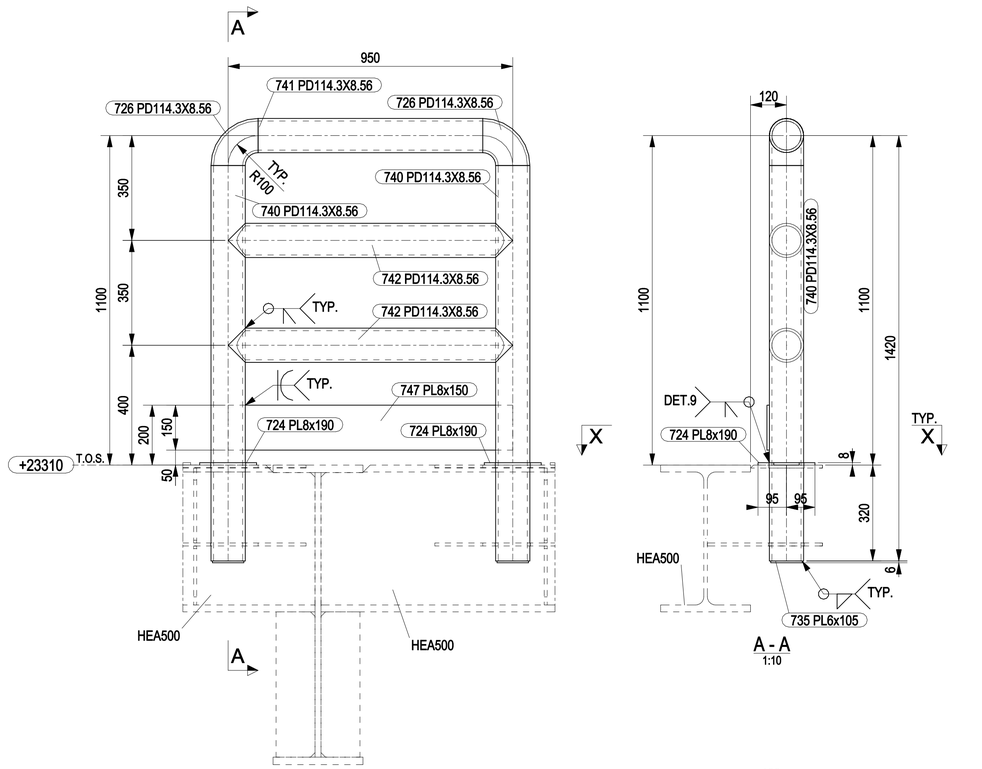


CWLH078 CWLH079 CWLH080 CWLH081

A - A
1:10

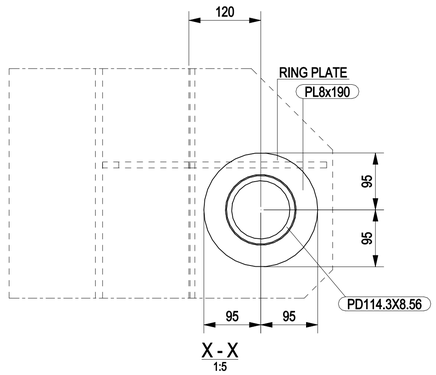

X - X
1:5

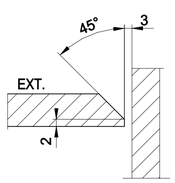


DETAIL 9

NOTES

1 – ALL DIMENSIONS AND ELEVATIONS ARE IN MILLIMETERS U.N.O.
2 – ALL ELEVATIONS ARE REFERED TO C.D.
3 – ALL WELDS ON HANDRAILS SHALL BE GROUND SMOOTH BURRS AND SHARP EDGES SHALL BE REMOVED

KEY PLAN

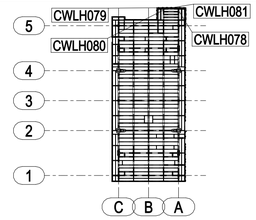

PLAN AT EL.+23310 TOS

HOLDS

REFERENCE DRAWINGS

DWG No.	DESCRIPTION
123A90-DDL-ST-DD-90059	TOP SIDE - FLOORING PLAN AT EL. +23310 T.O.S.
123A90-DDL-ST-DD-90038	BASE LOAD POWER HUB - STANDARD DRAWING - HEAVY DUTY HANDRAILS

REV.	DATE	DRN	CHKD	APPD	DESCRIPTION
0	12/02/2024	CM-TS	MR	DC	ISSUED FOR CONSTRUCTION

CROSSWIND

ROSETTI MARINO

TITLE :
BASE LOAD POWER HUB (BLPH)
TOP SIDES – HEAVY DUTY HANDRAILS PLAN AT EL. +23310 TOS
MARK CWLH078 TO CWLH081

CONTRACT NO./TITLE CW-I-WP4-2023-05/HOLLANDSE KUST NOORD WIND PARK			SCALE 1:10
DRAWN CM-TS	CHECKED M.ROSSI	APPROVED D.CASADIO	DATE 12/02/2024

A1	DRAWING NO. 123A90-FDL-ST-DD-90282	SHEET 001	REV. 0