
MARKS	DRAWING NUMBER	NOTES
CWLG002	123A90-FDL-ST-DD-90194	
CWLG004	123A90-FDL-ST-DD-90194	
CWLG009	123A90-FDL-ST-DD-90194	
CWLG010	123A90-FDL-ST-DD-90194	

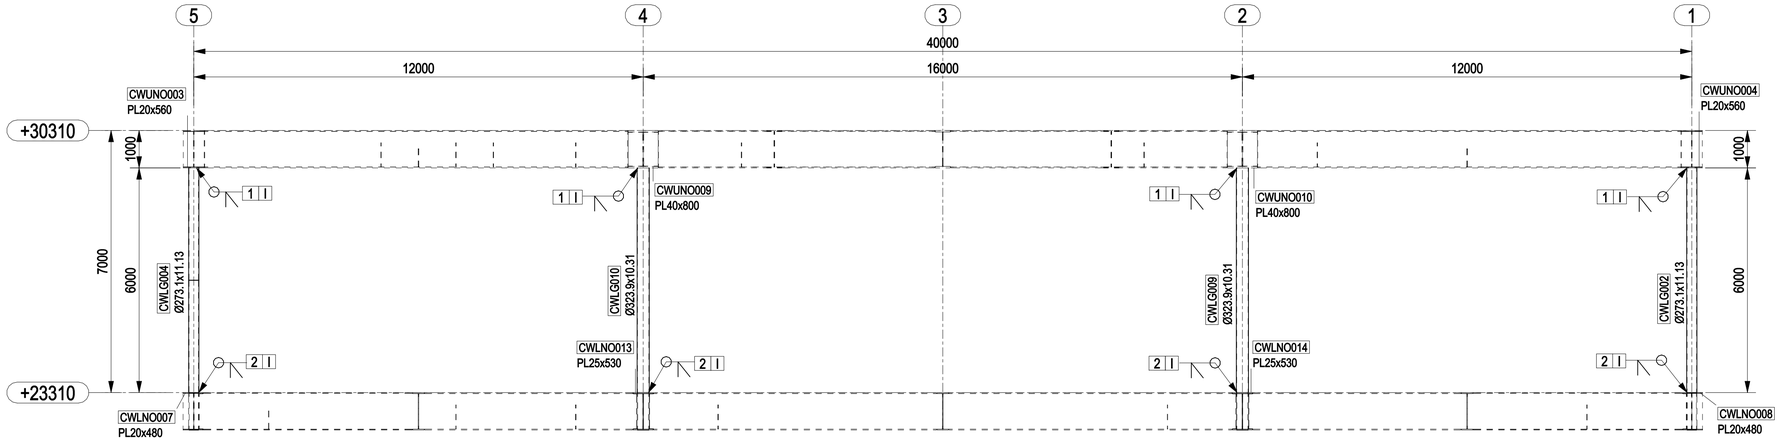


PLAN AT ROW B

NOTES

1 – ALL DIMENSIONS AND ELEVATIONS ARE IN MILLIMETERS U.N.O.
2 – ALL ELEVATIONS ARE REFERED TO C.D.

KEY PLAN

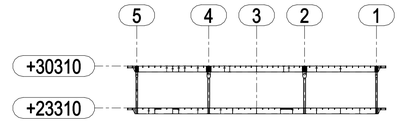

PLAN AT ROW B

HOLDS

REFERENCE DRAWINGS

DWG No.	DESCRIPTION
123A90-DDL-ST-DD-90043	TOPSIDE-PRIMARY STEEL ELEVATION AT ROW - B

REV.	DATE	DRN	CHKD	APPD	DESCRIPTION
0	12/02/2024	CM-TS	MR	DC	ISSUED FOR CONSTRUCTION

CROSSWIND

ROSETTI MARINO

TITLE :

BASE LOAD POWER HUB (BLPH)
TOP SIDES – COLUMNS & BRACINGS ROW B
ASSEMBLY ROW B

CONTRACT NO./TITLE CW-I-WP4-2023-05/HOLLANDSE KUST NOORD WIND PARK			SCALE 1:80
DRAWN CM-TS	CHECKED M.ROSSI	APPROVED D.CASADIO	DATE 12/02/2024
A1	DRAWING NO. 123A90-FDL-ST-DD-90284	SHEET 001	REV. 0