
MARKS	DRAWING NUMBER	NOTES
CWBR011	123A90-FDL-ST-DD-90187	
CWBR012	123A90-FDL-ST-DD-90187	
CWLG005	123A90-FDL-ST-DD-90187	
CWLG006	123A90-FDL-ST-DD-90187	
CWLG017	123A90-FDL-ST-DD-90187	
CWLG018	123A90-FDL-ST-DD-90187	

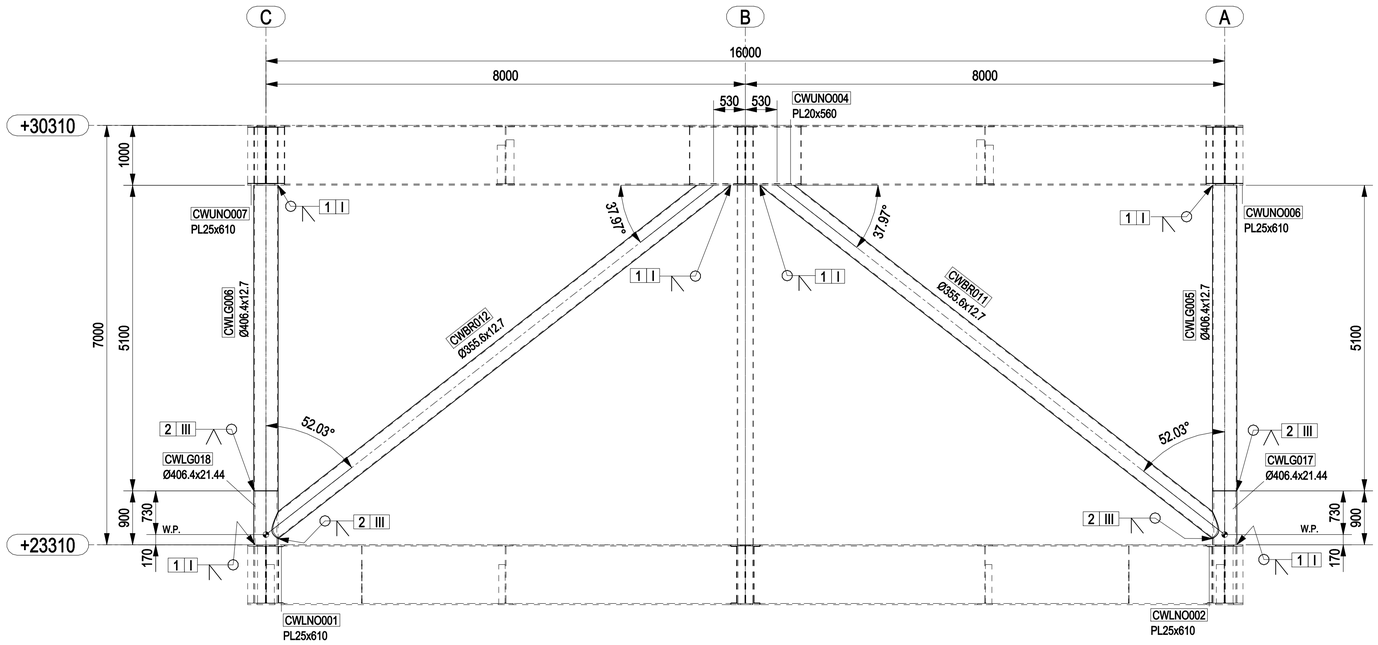


PLAN AT ROW 1

NOTES

1 – ALL DIMENSIONS AND ELEVATIONS ARE IN MILLIMETERS U.N.O.
2 – ALL ELEVATIONS ARE REFERED TO C.D.

KEY PLAN

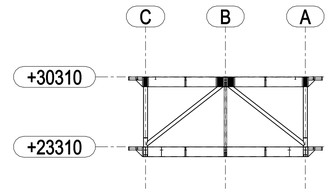

PLAN AT ROW 1

HOLDS

REFERENCE DRAWINGS

DWG No.	DESCRIPTION
123A90-DDL-ST-DD-90045	TOPSIDE-PRIMARY STEEL ELEVATION AT ROW - 1

REV.	DATE	DRN	CHKD	APPD	DESCRIPTION
0	12/02/2024	CM-TS	MR	DC	ISSUED FOR CONSTRUCTION

CROSSWIND

ROSETTI MARINO

TITLE :
BASE LOAD POWER HUB (BLPH)
TOP SIDES – COLUMNS & BRACINGS ROW 1
ASSEMBLY ROW 1

CONTRACT NO./TITLE CW-I-WP4-2023-05/HOLLANDSE KUST NOORD WIND PARK			SCALE 1:50
DRAWN CM-TS	CHECKED M.ROSSI	APPROVED D.CASADIO	DATE 12/02/2024

	DRAWING NO.	SHEET	REV.
A1	123A90-FDL-ST-DD-90285	001	0