
MARKS	DRAWING NUMBER	NOTES
CWLG001	123A90-FDL-ST-DD-90189	
CWLG003	123A90-FDL-ST-DD-90189	

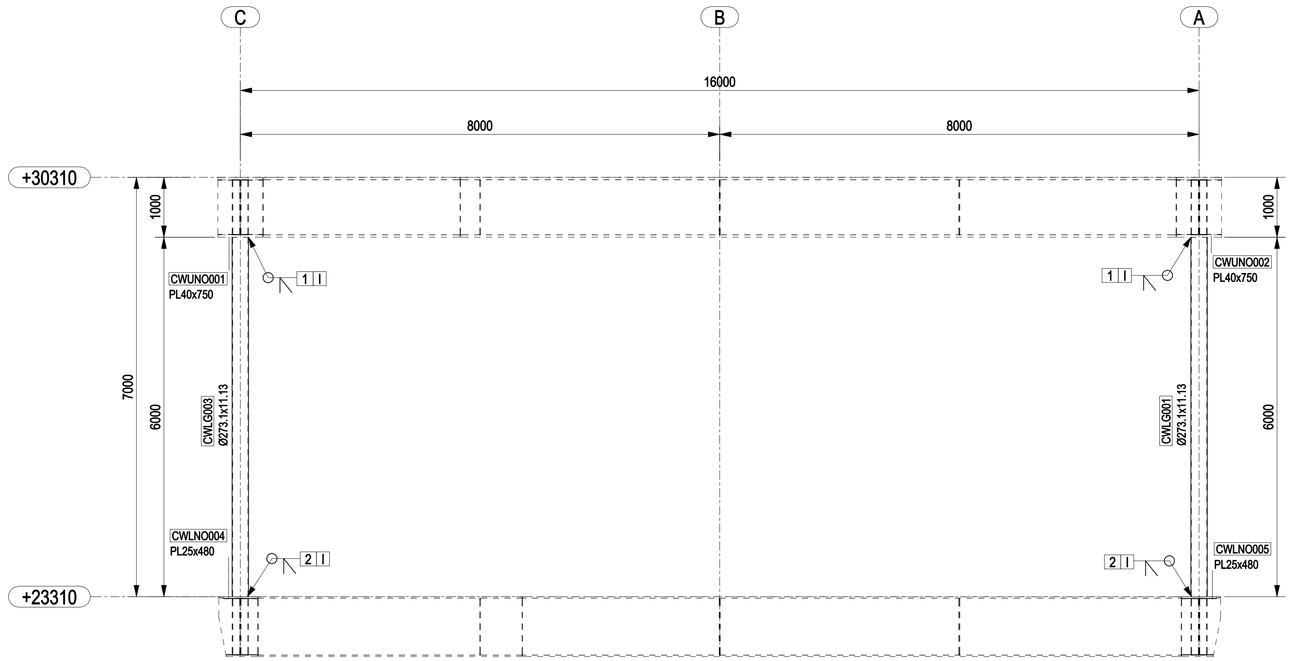


PLAN AT ROW 3

NOTES

1 – ALL DIMENSIONS AND ELEVATIONS ARE IN MILLIMETERS U.N.O.
2 – ALL ELEVATIONS ARE REFERED TO C.D.

KEY PLAN

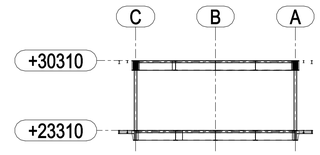

PLAN AT ROW 3

HOLDS

REFERENCE DRAWINGS

DWG No.	DESCRIPTION
123A90-DDL-ST-DD-90046	TOPSIDE-PRIMARY STEEL ELEVATION AT ROW - 3

REV.	DATE	DRN	CHKD	APPD	DESCRIPTION
0	12/02/2024	CM-TS	MR	DC	ISSUED FOR CONSTRUCTION

CROSSWIND

ROSETTI MARINO

TITLE :
BASE LOAD POWER HUB (BLPH)
TOP SIDES – COLUMNS & BRACINGS ROW 3
ASSEMBLY ROW 3

CONTRACT NO./TITLE CW-I-WP4-2023-05/HOLLANDSE KUST NOORD WIND PARK			SCALE 1:50
DRAWN CM-TS	CHECKED M.ROSSI	APPROVED D.CASADIO	DATE 12/02/2024
A1	DRAWING NO. 123A90-FDL-ST-DD-90287	SHEET 001	REV. 0