
MARKS	DRAWING NUMBER	NOTES
CWBR016	123A90-FDL-ST-DD-90190	
CWBR026	123A90-FDL-ST-DD-90190	
CWLG012	123A90-FDL-ST-DD-90190	
CWLG014	123A90-FDL-ST-DD-90190	

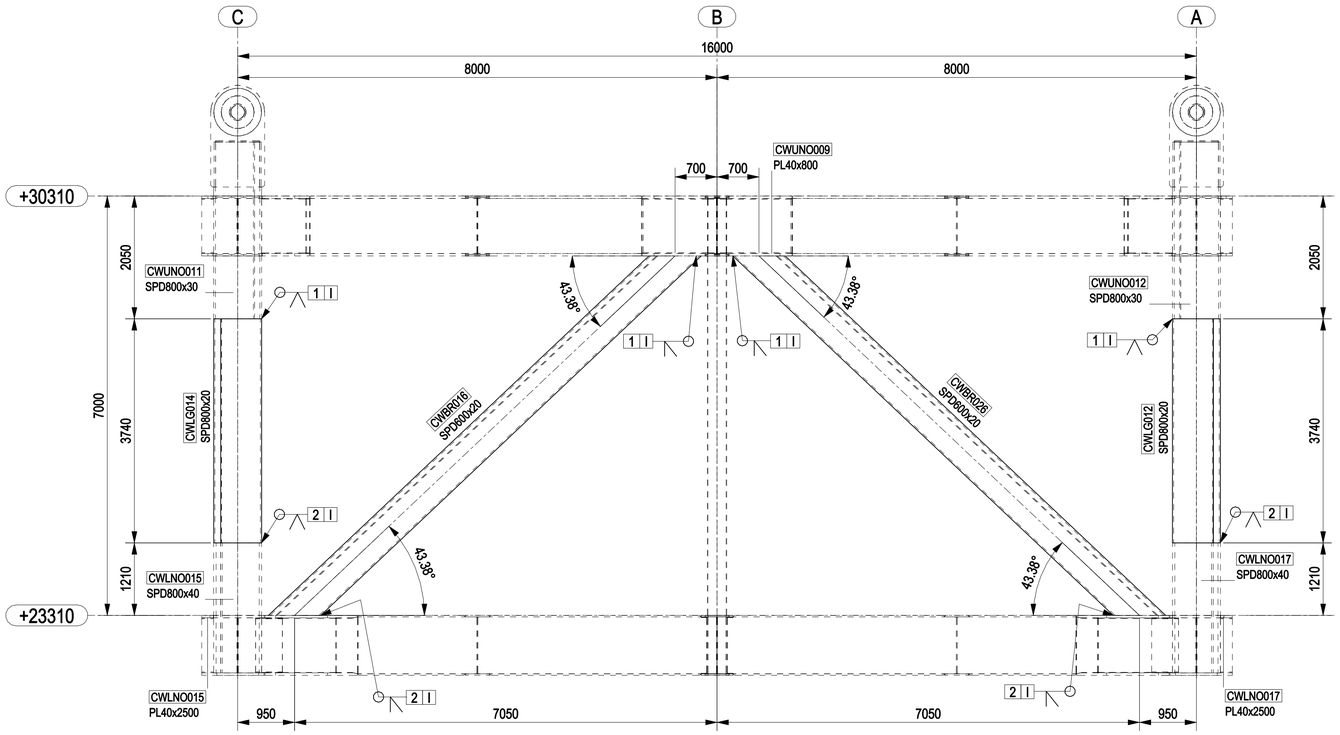


PLAN AT ROW 4

NOTES

1 – ALL DIMENSIONS AND ELEVATIONS ARE IN MILLIMETERS U.N.O.
2 – ALL ELEVATIONS ARE REFERED TO C.D.

KEY PLAN

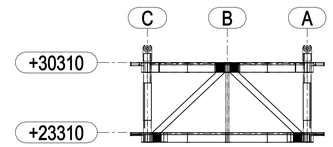

PLAN AT ROW 4

HOLDS

REFERENCE DRAWINGS

DWG No.	DESCRIPTION
123A90-DDL-ST-DD-90048	TOPSIDE-PRIMARY STEEL ELEVATION AT ROW - 2 & 4

REV.	DATE	DRN	CHKD	APPD	DESCRIPTION
0	12/02/2024	CM–TS	MR	DC	ISSUED FOR CONSTRUCTION

CROSSWIND

ROSETTI MARINO

TITLE :
BASE LOAD POWER HUB (BLPH)
TOP SIDES – COLUMNS & BRACINGS ROW 4
ASSEMBLY ROW 4

CONTRACT NO./TITLE CW–I–WP4–2023–05/HOLLANDSE KUST NOORD WIND PARK | SCALE 1:50

DRAWN CM–TS | CHECKED M.ROSSI | APPROVED D.CASADIO | DATE 12/02/2024

A1 | DRAWING NO. 123A90–FDL–ST–DD–90288 | SHEET 001 | REV. 0