
MARKS	DRAWING NUMBER	NOTES
CWBR013	123A90-FDL-ST-DD-90191	
CWBR014	123A90-FDL-ST-DD-90191	
CWLG007	123A90-FDL-ST-DD-90191	
CWLG008	123A90-FDL-ST-DD-90191	
CWLG015	123A90-FDL-ST-DD-90191	
CWLG016	123A90-FDL-ST-DD-90191	

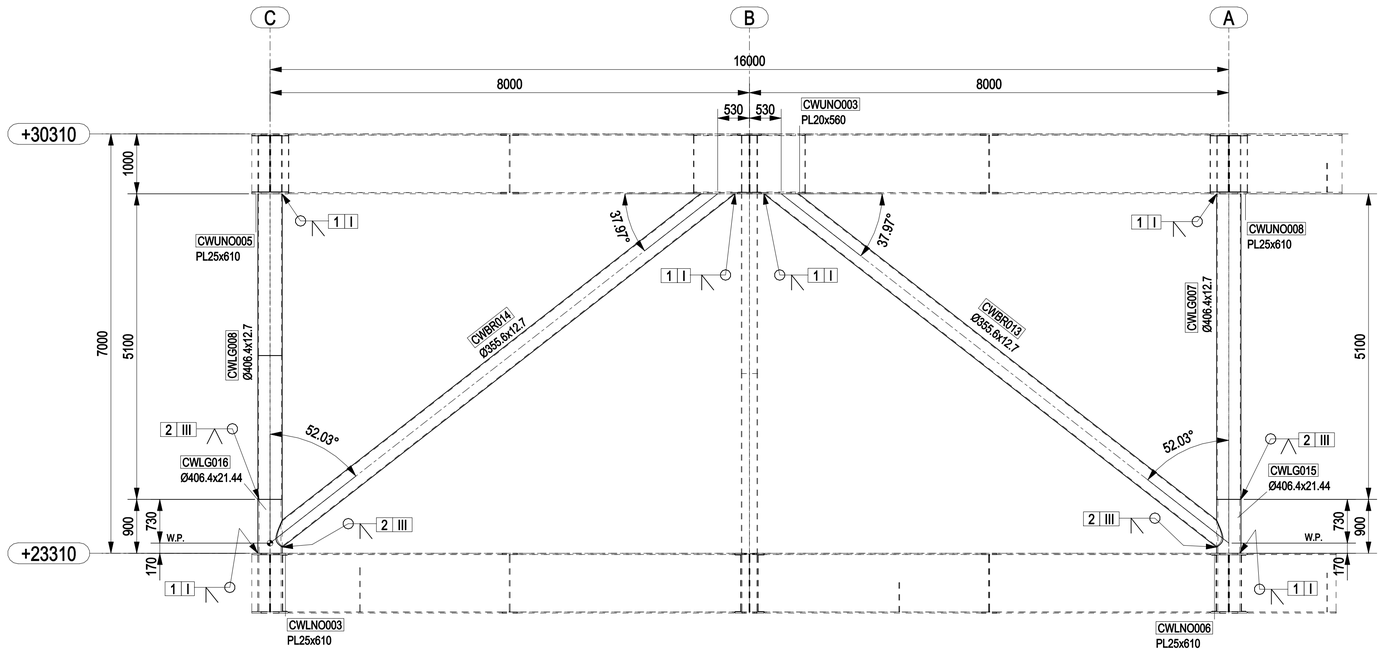


PLAN AT ROW 5

NOTES

1 – ALL DIMENSIONS AND ELEVATIONS ARE IN MILLIMETERS U.N.O.
2 – ALL ELEVATIONS ARE REFERED TO C.D.

KEY PLAN

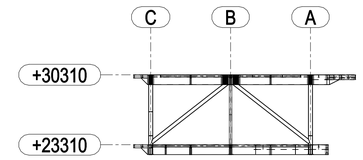

PLAN AT ROW 5

HOLDS

REFERENCE DRAWINGS

DWG No.	DESCRIPTION
123A90-DDL-ST-DD-90047	TOPSIDE-PRIMARY STEEL ELEVATION AT ROW - 5

REV.	DATE	DRN	CHKD	APPD	DESCRIPTION
0	12/02/2024	CM–TS	MR	DC	ISSUED FOR CONSTRUCTION

CROSSWIND

ROSETTI MARINO

TITLE :

BASE LOAD POWER HUB (BLPH)
TOP SIDES – COLUMNS & BRACINGS ROW 5
ASSEMBLY ROW 5

CONTRACT NO./TITLE CW–I–WP4–2023–05/HOLLANDSE KUST NOORD WIND PARK			SCALE 1:50
DRAWN CM–TS	CHECKED M.ROSSI	APPROVED D.CASADIO	DATE 12/02/2024

A1	DRAWING NO. 123A90–FDL–ST–DD–90289	SHEET 001	REV. 0