
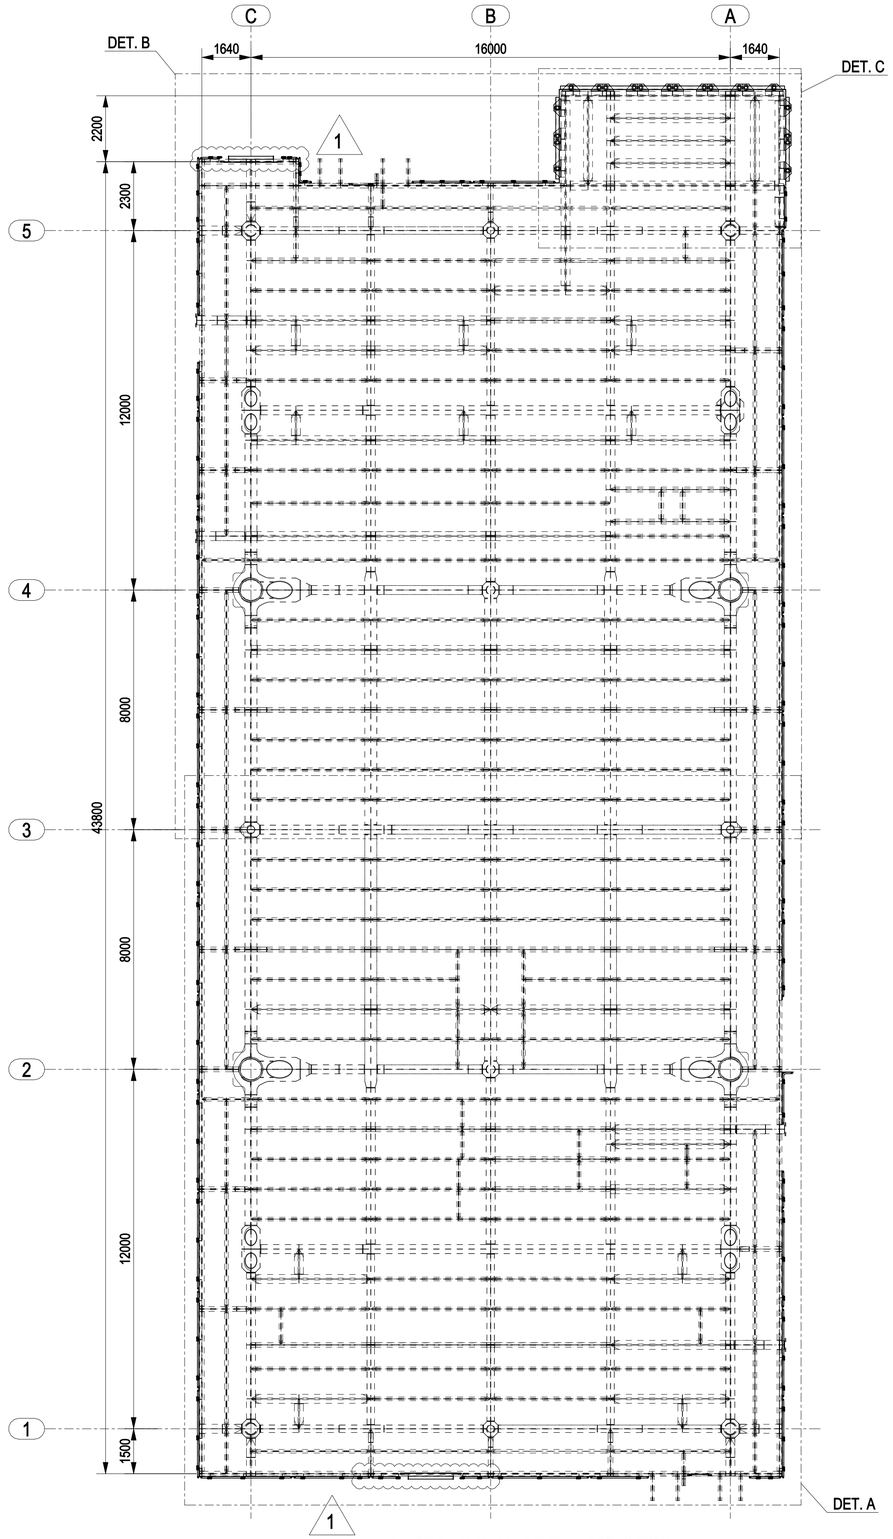


HANDRAILS PLAN AT EL. +23310 TOS

NOTES

1 – ALL DIMENSIONS AND ELEVATIONS ARE IN MILLIMETERS U.N.O.
2 – ALL ELEVATIONS ARE REFERED TO C.D.
3 – FOR DETAIL SEE DWG 123A90–FDL–ST–DD–90292 TO 90296

KEY PLAN

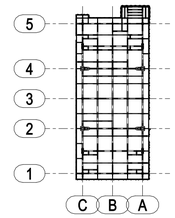

PLAN AT EL.+23310 TOS

HOLDS

REFERENCE DRAWINGS

DWG No.	DESCRIPTION
123A90-DDL-ST-DD-90059	TOP SIDE - FLOORING PLAN AT EL. +23310 T.O.S.
123A90-DDL-ST-DD-90037	BASE LOAD POWER HUB - STANDARD DRAWINGS - HANDRAILS

REV.	DATE	DRN	CHKD	APPD	DESCRIPTION
1	12/04/2024	CM–TS	MR	DC	REVISED WHERE INDICATED
0	22/02/2024	CM–TS	MR	DC	ISSUED FOR CONSTRUCTION

CROSSWIND

ROSETTI MARINO

TITLE :
BASE LOAD POWER HUB (BLPH)
TOP SIDES – HANDRAILS PLAN AT EL. +23310 TOS
ASSEMBLY HANDRAILS

CONTRACT NO./TITLE CW–I–WP4–2023–05/HOLLANDSE KUST NOORD WIND PARK			SCALE 1:100
DRAWN CM–TS	CHECKED M.ROSSI	APPROVED D.CASADIO	DATE 12/04/2024
A1	DRAWING NO. 123A90–FDL–ST–DD–90291	SHEET 001	REV. 1