
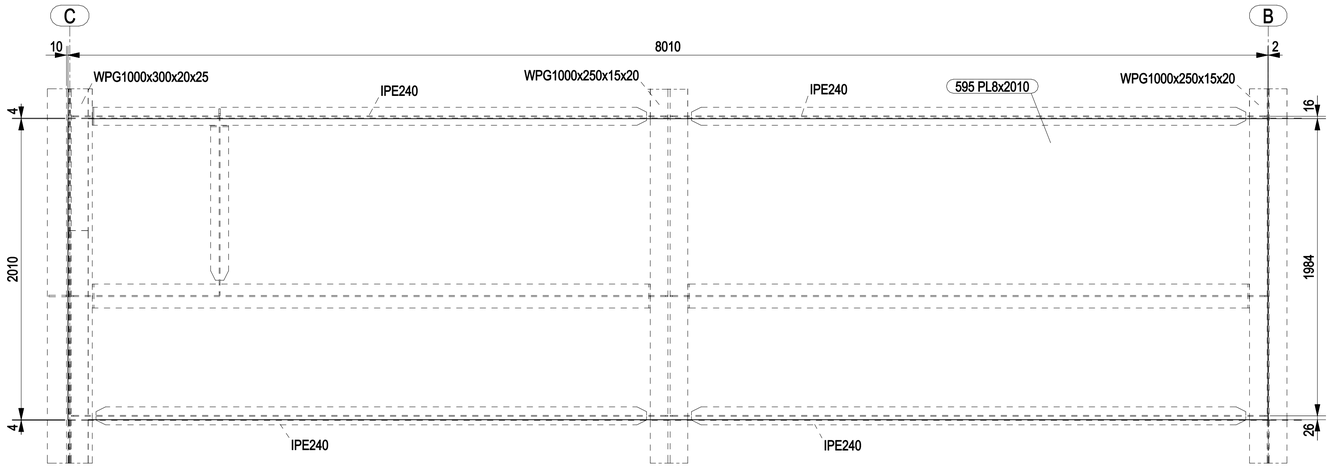


CWLF004 CWLF006 CWLF008 CWLF010
CWLF012 CWLF014 CWLF016

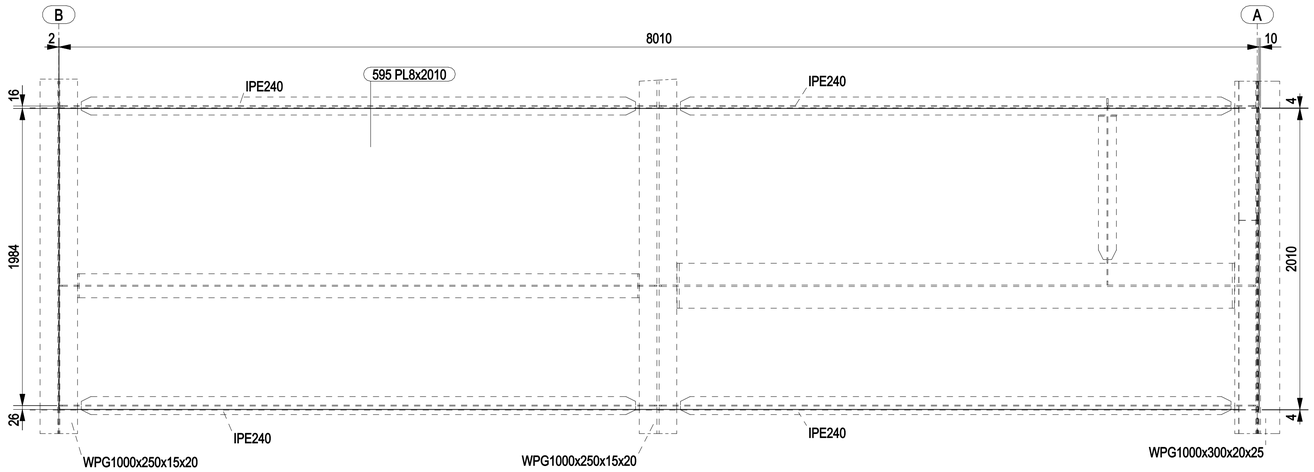


CWLF005 CWLF007 CWLF009 CWLF011
CWLF013 CWLF015 CWLF017

MARK	POS.	Q.TY	DENOMINATION	LENGTH (mm)	MATERIAL GRADE	STR. CAT.	WEIGHT (Kg)	P. SURF. (m^2)	NOTES
CWLF004	595	1	PL8x2010	8010	S355J2	5	1011.1	32.36	
CWLF005	595	1	PL8x2010	8010	S355J2	5	1011.1	32.36	
CWLF006	595	1	PL8x2010	8010	S355J2	5	1011.1	32.36	
CWLF007	595	1	PL8x2010	8010	S355J2	5	1011.1	32.36	
CWLF008	595	1	PL8x2010	8010	S355J2	5	1011.1	32.36	
CWLF009	595	1	PL8x2010	8010	S355J2	5	1011.1	32.36	
CWLF010	595	1	PL8x2010	8010	S355J2	5	1011.1	32.36	
CWLF011	595	1	PL8x2010	8010	S355J2	5	1011.1	32.36	
CWLF012	595	1	PL8x2010	8010	S355J2	5	1011.1	32.36	
CWLF013	595	1	PL8x2010	8010	S355J2	5	1011.1	32.36	
CWLF014	595	1	PL8x2010	8010	S355J2	5	1011.1	32.36	
CWLF015	595	1	PL8x2010	8010	S355J2	5	1011.1	32.36	
CWLF016	595	1	PL8x2010	8010	S355J2	5	1011.1	32.36	
CWLF017	595	1	PL8x2010	8010	S355J2	5	1011.1	32.36	
						TOTALE	14155.2	453.05	

NOTES

1 – ALL DIMENSIONS AND ELEVATIONS ARE IN MILLIMETERS U.N.O.
2 – ALL ELEVATIONS ARE REFERED TO C.D.

KEY PLAN

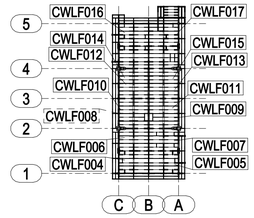

PLAN AT EL.+23310 TOS

HOLDS

REFERENCE DRAWINGS

DWG No.	DESCRIPTION
123A90-DDL-ST-DD-90059	TOPSIDE-FLOORING PLAN AT EL.+23310 T.O.S.

REV.	DATE	DRN	CHKD	APPD	DESCRIPTION
0	16/02/2024	CM-TS	MR	DC	ISSUED FOR CONSTRUCTION

CROSSWIND

ROSETTI MARINO

TITLE :
BASE LOAD POWER HUB (BLPH)
TOP SIDES – FLOORING PLAN AT EL. +23318 TOP
MARK CWLF004 TO CWLF017

CONTRACT NO./TITLE CW-I-WP4-2023-05/HOLLANDSE KUST NOORD WIND PARK			SCALE 1:20
DRAWN CM-TS	CHECKED M.ROSSI	APPROVED D.CASADIO	DATE 16/02/2024

A1	DRAWING NO. 123A90-FDL-ST-DD-90298	SHEET 001	REV. 0