

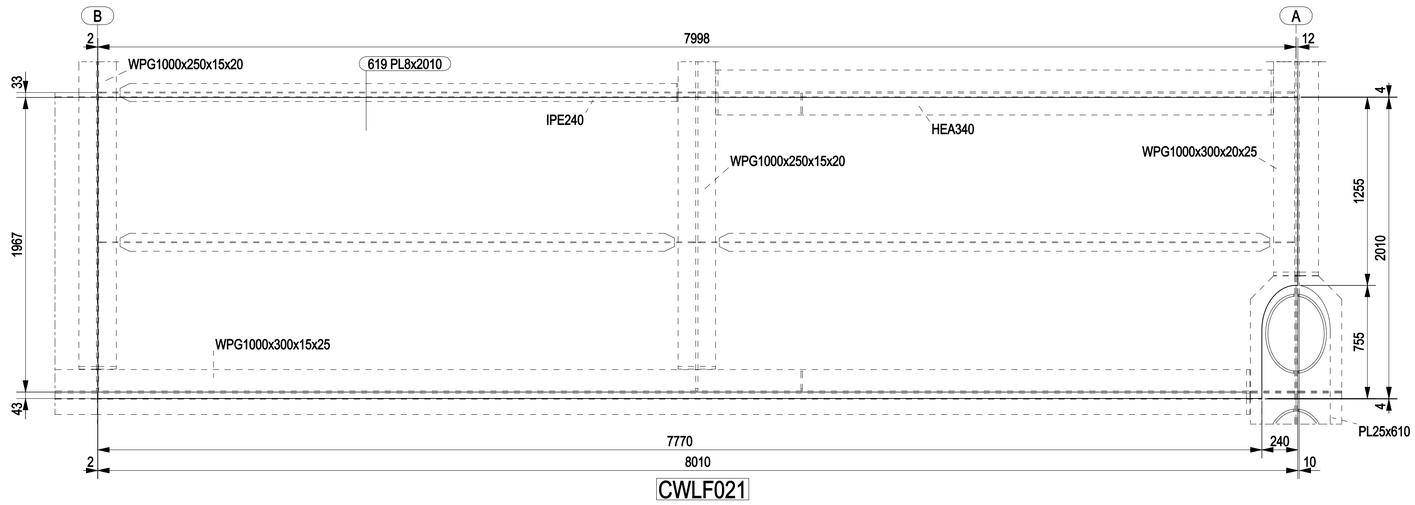


CWLF021

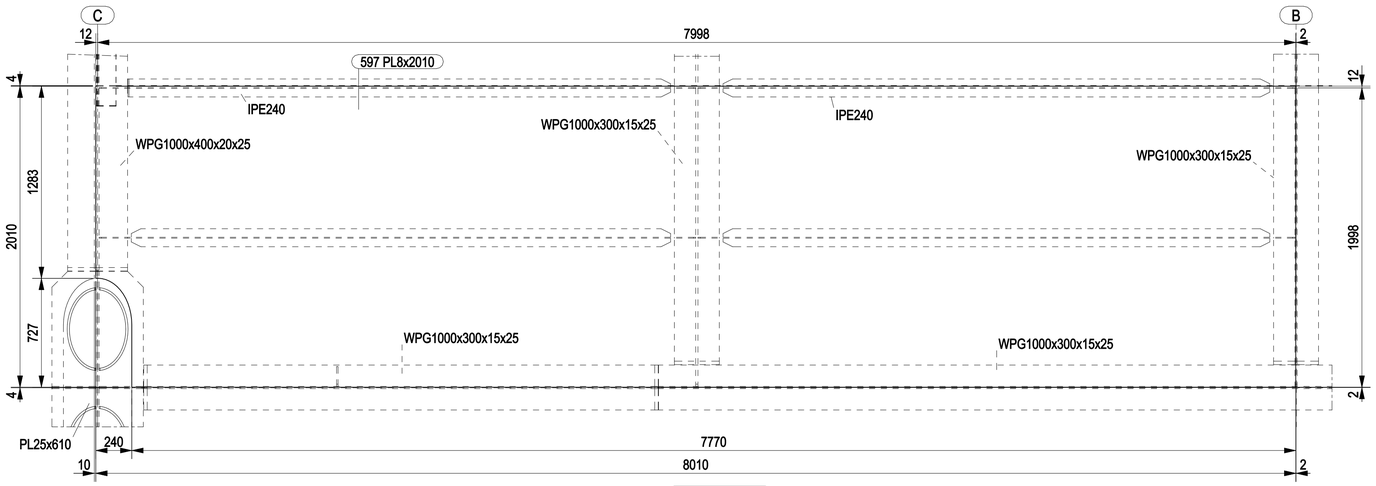

CWLF022

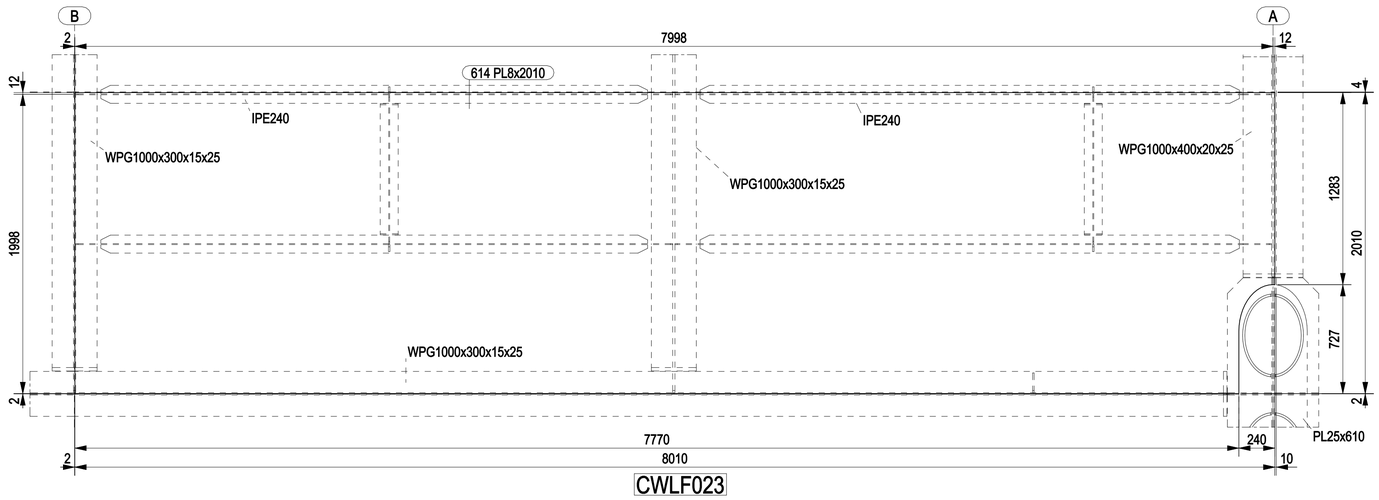


CWLF023

MARK	POS.	Q.TY	DENOMINATION	LENGTH (mm)	MATERIAL GRADE	STR. CAT.	WEIGHT (Kg)	P. SURF. (m^2)	NOTES
CWLF021	619	1	PL8x2010	8010	S355J2	5	1000.6	32.03	
CWLF022	597	1	PL8x2010	8010	S355J2	5	1001.1	32.04	
CWLF023	614	1	PL8x2010	8010	S355J2	5	1001.1	32.04	
						TOTALE	3002.8	96.11	

NOTES

1 – ALL DIMENSIONS AND ELEVATIONS ARE IN MILLIMETERS U.N.O.
2 – ALL ELEVATIONS ARE REFERED TO C.D.

KEY PLAN

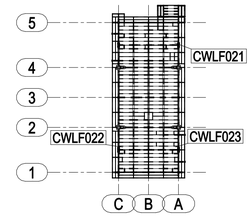

PLAN AT EL.+23310 TOS

HOLDS

REFERENCE DRAWINGS

DWG No.	DESCRIPTION
123A90-DDL-ST-DD-90059	TOPSIDE-FLOORING PLAN AT EL.+23310 T.O.S.

REV.	DATE	DRN	CHKD	APPD	DESCRIPTION
0	16/02/2024	CM–TS	MR	DC	ISSUED FOR CONSTRUCTION

CROSSWIND

ROSETTI MARINO

TITLE :
BASE LOAD POWER HUB (BLPH)
TOP SIDES – FLOORING PLAN AT EL. +23318 TOP
MARK CWLF021 TO CWLF023

CONTRACT NO./TITLE CW–I–WP4–2023–05/HOLLANDSE KUST NOORD WIND PARK | SCALE 1:20

DRAWN CM–TS | CHECKED M.ROSSI | APPROVED D.CASADIO | DATE 16/02/2024

A1 | DRAWING NO. 123A90–FDL–ST–DD–90300 | SHEET 001 | REV. 0