


MARK	POS.	Q.TY	DENOMINATION	LENGTH (mm)	MATERIAL GRADE	STR. CAT.	WEIGHT (Kg)	P. SURF. (m^2)	NOTES
CWLF042	603	1	PL8x2013	8010	S355J2	5	1007.5	32.24	
CWLF043	604	1	PL8x1708	2365	S355J2	5	251.2	8.06	
CWLF044	605	1	PL8x1568	2368	S355J2	5	230.7	7.41	
CWLF045	606	1	PL10x1638	3060	S355J2	5	393.5	10.12	
						TOTALE	1882.8	57.84	

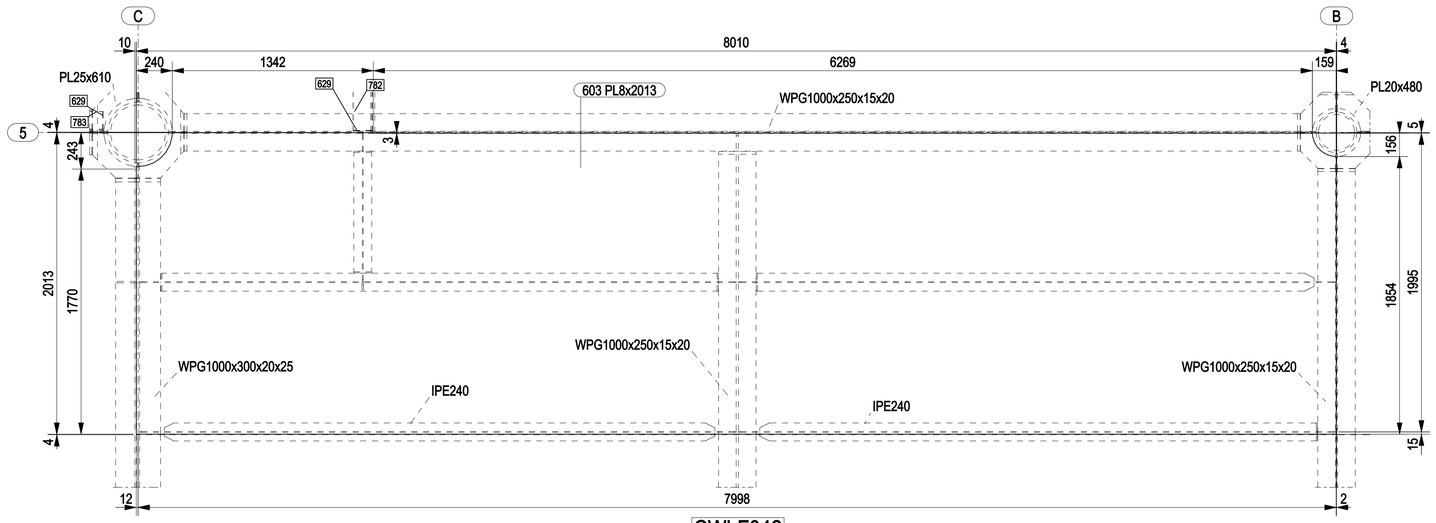


CWLF042

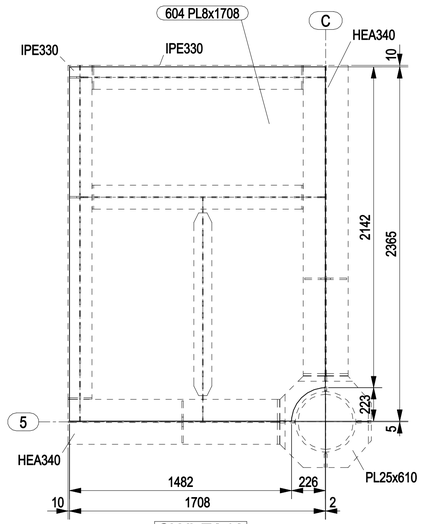

CWLF043

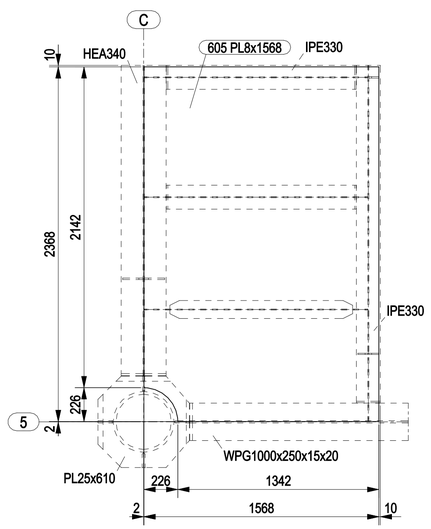

CWLF044

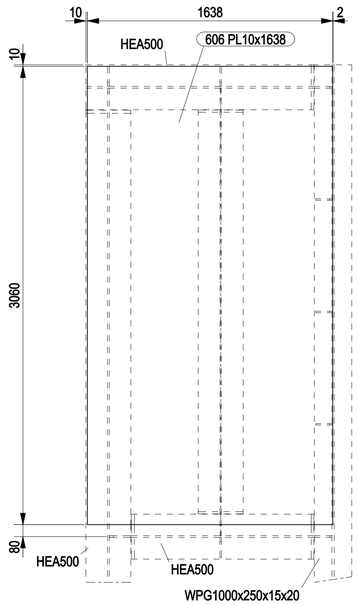


CWLF045

NOTES

1 – ALL DIMENSIONS AND ELEVATIONS ARE IN MILLIMETERS U.N.O.
2 – ALL ELEVATIONS ARE REFERED TO C.D.

KEY PLAN

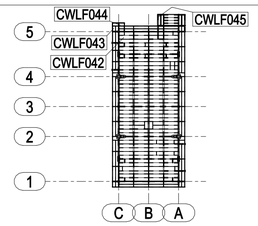

PLAN AT EL.+23310 TOS

HOLDS

REFERENCE DRAWINGS

DWG No.	DESCRIPTION
123A90-DDL-ST-DD-90059	TOPSIDE-FLOORING PLAN AT EL.+23310 T.O.S.

REV.	DATE	DRN	CHKD	APPD	DESCRIPTION
0	16/02/2024	CM–TS	MR	DC	ISSUED FOR CONSTRUCTION

CROSSWIND

ROSETTI MARINO

TITLE :
BASE LOAD POWER HUB (BLPH)
TOP SIDES – FLOORING PLAN AT EL. +23318 TOP
MARK CWLF042 TO CWLF045

CONTRACT NO./TITLE CW–I–WP4–2023–05/HOLLANDSE KUST NOORD WIND PARK			SCALE 1:20
DRAWN CM–TS	CHECKED M.ROSSI	APPROVED D.CASADIO	DATE 16/02/2024
A1	DRAWING NO. 123A90–FDL–ST–DD–90305	SHEET 001	REV. 0