

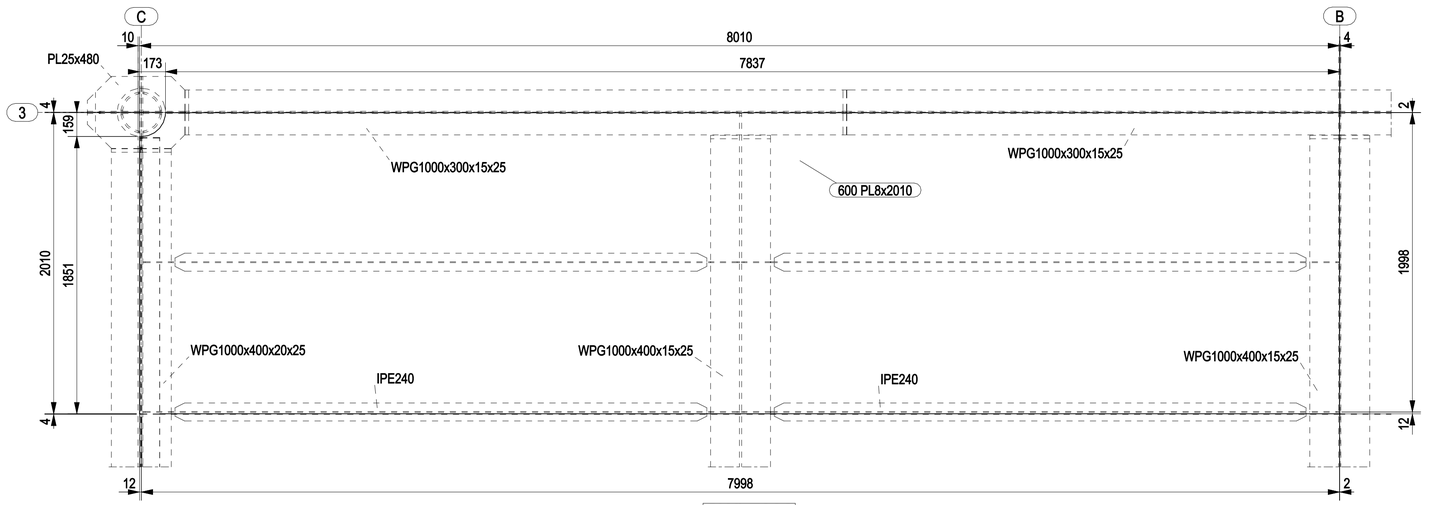


CWLF032

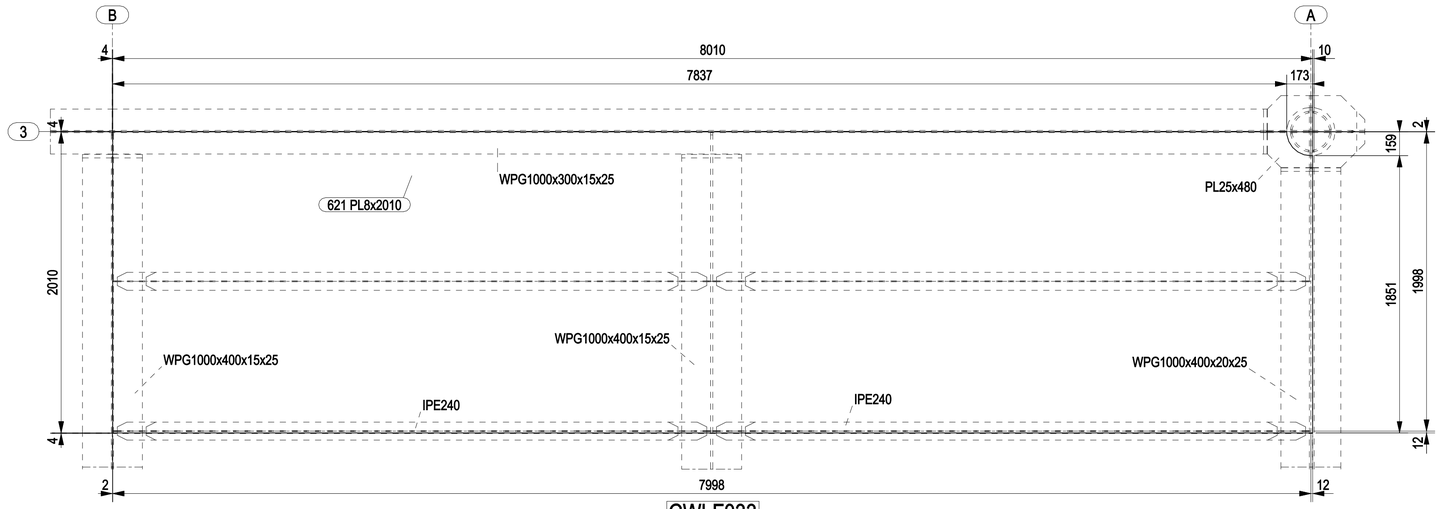

CWLF033

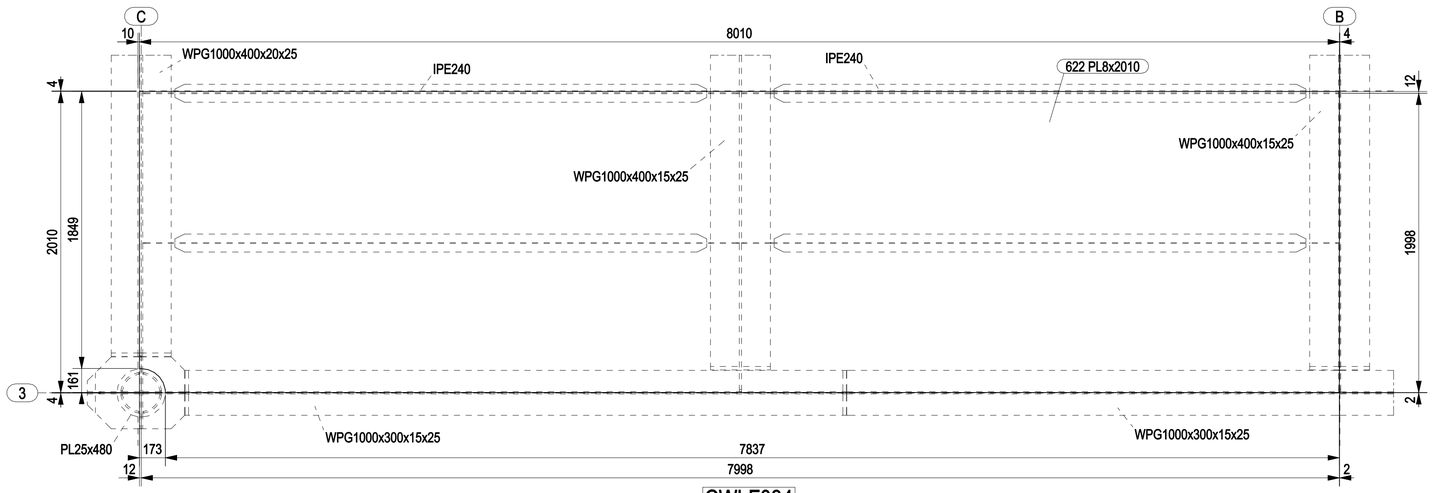


CWLF034

MARK	POS.	Q.TY	DENOMINATION	LENGTH (mm)	MATERIAL GRADE	STR. CAT.	WEIGHT (Kg)	P. SURF. (m^2)	NOTES
CWLF032	600	1	PL8x2010	8010	S355J2	5	1009.7	32.32	
CWLF033	621	1	PL8x2010	8010	S355J2	5	1009.7	32.32	
CWLF034	622	1	PL8x2010	8010	S355J2	5	1009.7	32.32	
						TOTALE	3029.1	96.95	

NOTES

1 – ALL DIMENSIONS AND ELEVATIONS ARE IN MILLIMETERS U.N.O.
2 – ALL ELEVATIONS ARE REFERED TO C.D.

KEY PLAN

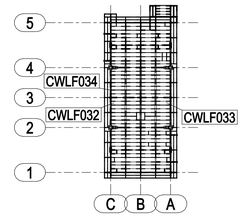

PLAN AT EL.+23310 TOS

HOLDS

REFERENCE DRAWINGS

DWG No.	DESCRIPTION
123A90-DDL-ST-DD-90059	TOPSIDE-FLOORING PLAN AT EL.+23310 T.O.S.

REV.	DATE	DRN	CHKD	APPD	DESCRIPTION
0	16/02/2024	CM-TS	MR	DC	ISSUED FOR CONSTRUCTION

CROSSWIND

ROSETTI MARINO

TITLE :
BASE LOAD POWER HUB (BLPH)
TOP SIDES – FLOORING PLAN AT EL. +23318 TOP
MARK CWLF032 TO CWLF034

CONTRACT NO./TITLE CW-I-WP4-2023-05/HOLLANDSE KUST NOORD WIND PARK			SCALE 1:20
DRAWN CM-TS	CHECKED M.ROSSI	APPROVED D.CASADIO	DATE 16/02/2024
A1	DRAWING NO. 123A90-FDL-ST-DD-90307	SHEET 001	REV. 0