

MARK	POS.	Q.TY	DENOMINATION	LENGTH (mm)	MATERIAL GRADE	STR. CAT.	WEIGHT (Kg)	P. SURF. (m^2)	NOTES
CWLR001	628	1	PL4x145.7	3000	S275JR	5	13.7	0.90	
CWLR001	629	2	PL4x20.9	128	S275JR	5	0.1	0.01	
CWLR002	628	1	PL4x145.7	3000	S275JR	5	13.7	0.90	
CWLR002	629	2	PL4x20.9	128	S275JR	5	0.1	0.01	
CWLR003	628	1	PL4x145.7	3000	S275JR	5	13.7	0.90	
CWLR003	629	2	PL4x20.9	128	S275JR	5	0.1	0.01	
CWLR004	628	1	PL4x145.7	3000	S275JR	5	13.7	0.90	
CWLR004	629	2	PL4x20.9	128	S275JR	5	0.1	0.01	
CWLR005	628	1	PL4x145.7	3000	S275JR	5	13.7	0.90	
CWLR005	629	2	PL4x20.9	128	S275JR	5	0.1	0.01	
CWLR006	628	1	PL4x145.7	3000	S275JR	5	13.7	0.90	
CWLR006	629	2	PL4x20.9	128	S275JR	5	0.1	0.01	
CWLR007	628	1	PL4x145.7	3000	S275JR	5	13.7	0.90	
CWLR007	629	2	PL4x20.9	128	S275JR	5	0.1	0.01	
CWLR008	628	1	PL4x145.7	3000	S275JR	5	13.7	0.90	
CWLR008	629	2	PL4x20.9	128	S275JR	5	0.1	0.01	
CWLR009	628	1	PL4x145.7	3000	S275JR	5	13.7	0.90	
CWLR009	629	2	PL4x20.9	128	S275JR	5	0.1	0.01	
CWLR010	628	1	PL4x145.7	3000	S275JR	5	13.7	0.90	
CWLR010	629	2	PL4x20.9	128	S275JR	5	0.1	0.01	
CWLR011	628	1	PL4x145.7	3000	S275JR	5	13.7	0.90	
CWLR011	629	2	PL4x20.9	128	S275JR	5	0.1	0.01	
CWLR012	628	1	PL4x145.7	3000	S275JR	5	13.7	0.90	
CWLR012	629	2	PL4x20.9	128	S275JR	5	0.1	0.01	
						TOTALE	165.0	10.88	

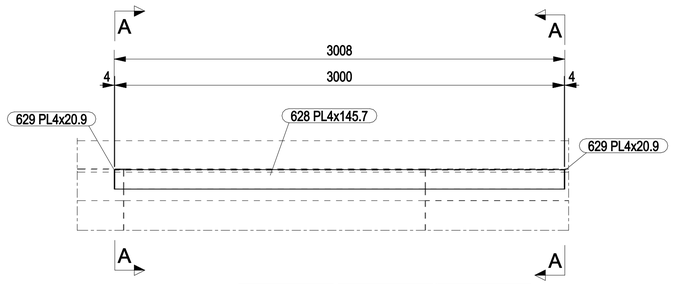

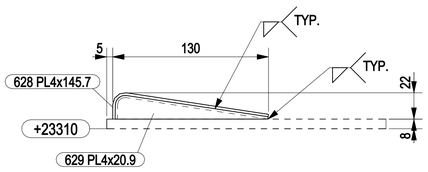


A - A
1:2.5

CWLR001 CWLR002 CWLR003 CWLR004
CWLR005 CWLR006 CWLR007 CWLR008
CWLR009 CWLR010 CWLR011 CWLR012

NOTES

1 – ALL DIMENSIONS AND ELEVATIONS ARE IN MILLIMETERS U.N.O.
2 – ALL ELEVATIONS ARE REFERED TO C.D.

KEY PLAN

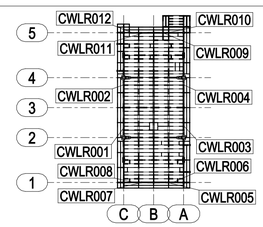

PLAN AT EL.+23310 TOS

HOLDS

REFERENCE DRAWINGS

DWG No.	DESCRIPTION
123A90-DDL-ST-DD-90059	TOPSIDE-FLOORING PLAN AT EL.+23310 T.O.S.

REV.	DATE	DRN	CHKD	APPD	DESCRIPTION
0	16/02/2024	CM-TS	MR	DC	ISSUED FOR CONSTRUCTION

CROSSWIND

ROSETTI MARINO

TITLE :
BASE LOAD POWER HUB (BLPH)
TOP SIDES – FLOORING RAMP PLAN AT EL. +23318 TOP
MARK CWLR001 TO CWLR012

CONTRACT NO./TITLE CW-I-WP4-2023-05/HOLLANDSE KUST NOORD WIND PARK			SCALE 1:20
DRAWN CM-TS	CHECKED M.ROSSI	APPROVED D.CASADIO	DATE 16/02/2024
A1	DRAWING NO. 123A90-FDL-ST-DD-90308	SHEET 001	REV. 0