


MARK	POS.	Q.TY	DENOMINATION	LENGTH (mm)	MATERIAL GRADE	STR. CAT.	WEIGHT (Kg)	P. SURF. (m^2)	NOTES
CWLR021	629	2	PL4x20.9	128	S275JR	5	0.1	0.01	
CWLR021	632	1	PL4x145.7	2890	S275JR	5	13.2	0.87	
CWLR022	629	2	PL4x20.9	128	S275JR	5	0.1	0.01	
CWLR022	632	1	PL4x145.7	2890	S275JR	5	13.2	0.87	
CWLR023	629	2	PL4x20.9	128	S275JR	5	0.1	0.01	
CWLR023	632	1	PL4x145.7	2890	S275JR	5	13.2	0.87	
CWLR024	629	2	PL4x20.9	128	S275JR	5	0.1	0.01	
CWLR024	632	1	PL4x145.7	2890	S275JR	5	13.2	0.87	
CWLR025	628	1	PL4x145.7	3000	S275JR	5	13.7	0.90	
CWLR025	629	2	PL4x20.9	128	S275JR	5	0.1	0.01	
CWLR026	628	1	PL4x145.7	3000	S275JR	5	13.7	0.90	
CWLR026	629	2	PL4x20.9	128	S275JR	5	0.1	0.01	
CWLR026	636	1	PL4x145.7	1358	S275JR	5	6.2	0.41	
CWLR027	629	2	PL4x20.9	128	S275JR	5	0.1	0.01	
CWLR027	782	1	PL4x145.7	1557	S275JR	5	7.1	0.47	
CWLR028	629	2	PL4x20.9	128	S275JR	5	0.1	0.01	
CWLR028	783	1	PL4x145.7	1464	S275JR	5	6.7	0.44	
						TOTALE	100.6	6.64	

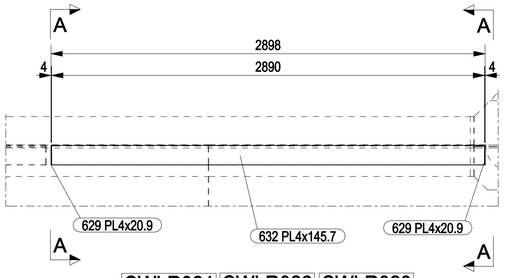


CWLR021 CWLR022 CWLR023
CWLR024 CWLR025

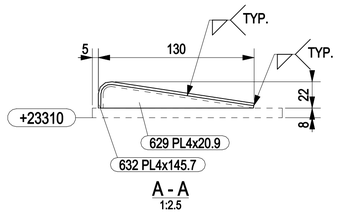


A - A
1:2.5

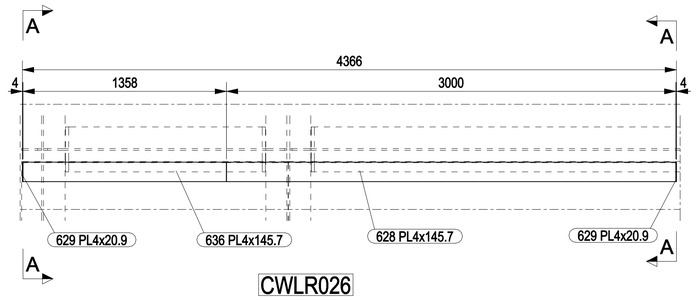


CWLR026

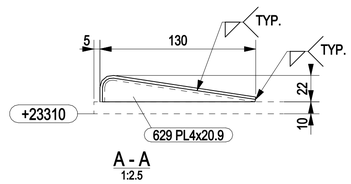


A - A
1:2.5

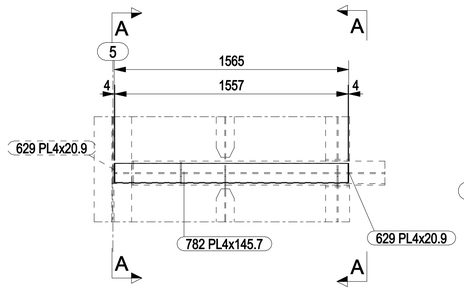


CWLR027

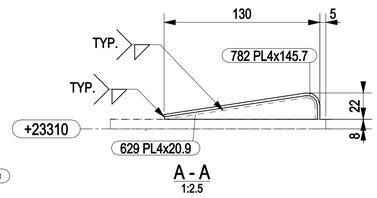

A - A
1:2.5

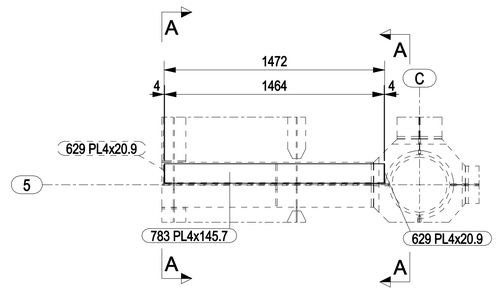

CWLR028

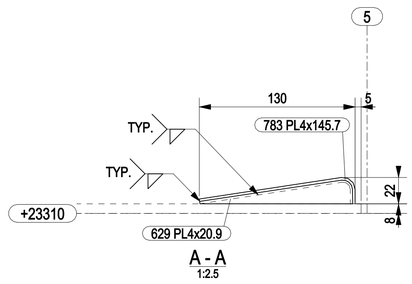


A - A
1:2.5

NOTES

1 – ALL DIMENSIONS AND ELEVATIONS ARE IN MILLIMETERS U.N.O.
2 – ALL ELEVATIONS ARE REFERED TO C.D.

KEY PLAN

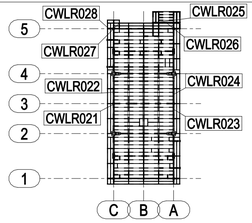

PLAN AT EL.+23310 TOS

HOLDS

REFERENCE DRAWINGS

DWG No.	DESCRIPTION
123A90-DDL-ST-DD-90059	TOPSIDE-FLOORING PLAN AT EL.+23310 T.O.S.

REV.	DATE	DRN	CHKD	APPD	DESCRIPTION
0	16/02/2024	CM-TS	MR	DC	ISSUED FOR CONSTRUCTION

CROSSWIND

ROSETTI MARINO

TITLE :
BASE LOAD POWER HUB (BLPH)
TOP SIDES – FLOORING RAMP PLAN AT EL. +23318 TOP
MARK CWLR021 TO CWLR028

CONTRACT NO./TITLE CW-I-WP4-2023-05/HOLLANDSE KUST NOORD WIND PARK			SCALE 1:20
DRAWN CM-TS	CHECKED M.ROSSI	APPROVED D.CASADIO	DATE 16/02/2024
A1	DRAWING NO. 123A90-FDL-ST-DD-90316	SHEET 001	REV. 0