

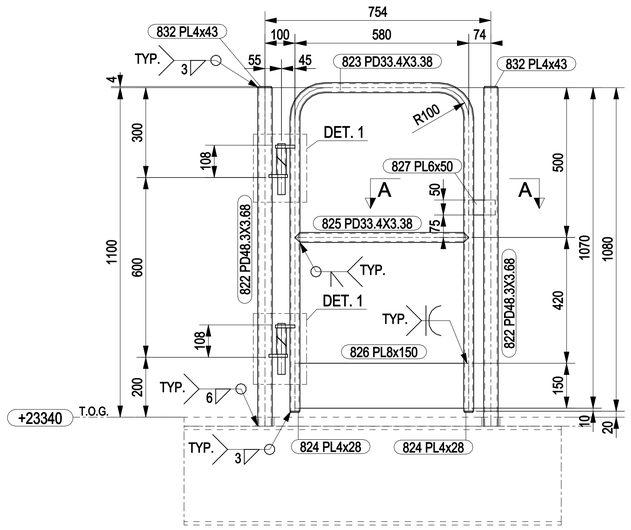



CWLH103 CWLH104

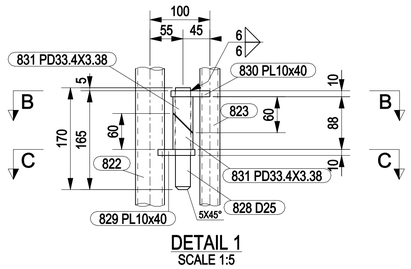


DETAIL 1
SCALE 1:5

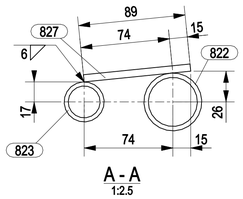


A - A
1:2.5

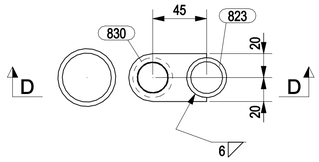


B - B
1:2.5

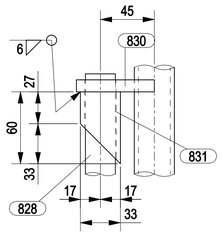

D - D
1:2.5

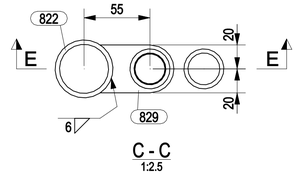

C - C
1:2.5

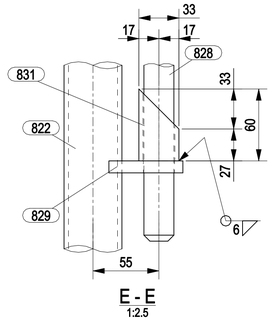


E - E
1:2.5

MARK	POS.	Q.TY	DENOMINATION	LENGTH (mm)	MATERIAL GRADE	STR. CAT.	WEIGHT (Kg)	P. SURF. (m^2)	NOTES
CWLH103	822	2	PD48.3X3.68	1130	API 5L GR B	5	9.0	0.34	
CWLH103	823	1	PD33.4X3.38	2654	API 5L GR B	5	6.5	0.28	
CWLH103	824	2	PL4x28	28	S235JR	5	0.0	0.00	
CWLH103	825	1	PD33.4X3.38	580	API 5L GR B	5	1.4	0.06	
CWLH103	826	1	PL8x150	580	S275JR	5	5.5	0.19	
CWLH103	827	1	PL6x50	89	S275JR	5	0.2	0.01	
CWLH103	828	2	D25	170	API 5L GR B	5	1.3	0.03	
CWLH103	829	2	PL10x40	62	S275JR	5	0.2	0.01	
CWLH103	830	2	PL10x40	65	S275JR	5	0.2	0.01	
CWLH103	831	4	PD33.4X3.38	60	API 5L GR B	5	0.4	0.02	
CWLH103	832	2	PL4x43	43	S275JR	5	0.1	0.01	
CWLH104	822	2	PD48.3X3.68	1130	API 5L GR B	5	9.0	0.34	
CWLH104	823	1	PD33.4X3.38	2654	API 5L GR B	5	6.5	0.28	
CWLH104	824	2	PL4x28	28	S235JR	5	0.0	0.00	
CWLH104	825	1	PD33.4X3.38	580	API 5L GR B	5	1.4	0.06	
CWLH104	826	1	PL8x150	580	S275JR	5	5.5	0.19	
CWLH104	827	1	PL6x50	89	S275JR	5	0.2	0.01	
CWLH104	828	2	D25	170	API 5L GR B	5	1.3	0.03	
CWLH104	829	2	PL10x40	62	S275JR	5	0.2	0.01	
CWLH104	830	2	PL10x40	65	S275JR	5	0.2	0.01	
CWLH104	831	4	PD33.4X3.38	60	API 5L GR B	5	0.4	0.02	
CWLH104	832	2	PL4x43	43	S275JR	5	0.1	0.01	
						TOTALE	49.6	1.91	

NOTES

1 – ALL DIMENSIONS AND ELEVATIONS ARE IN MILLIMETERS U.N.O.
2 – ALL ELEVATIONS ARE REFERED TO C.D.
3 – ALL HANDRAILS SHALL BE HOT DIP GALVANISED AND PAINTED

KEY PLAN

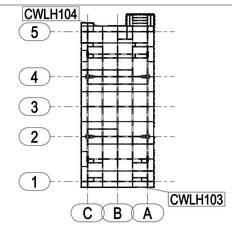

PLAN AT EL.+23310 TOS

HOLDS

REFERENCE DRAWINGS

DWG No.	DESCRIPTION
123A90-DDL-ST-DD-90059	TOP SIDE - FLOORING PLAN AT EL. +23310 T.O.S.
123A90-DDL-ST-DD-90037	BASE LOAD POWER HUB - STANDARD DRAWINGS - HANDRAILS
123A90-DDL-ST-DD-90036	BASE LOAD POWER HUB - STANDARD DRAWINGS - LADDERS

REV.	DATE	DRN	CHKD	APPD	DESCRIPTION
0	22/02/2024	CM-TS	MR	DC	ISSUED FOR CONSTRUCTION

CROSSWIND

ROSETTI MARINO

TITLE :
BASE LOAD POWER HUB (BLPH)
TOP SIDES – SELF CLOSING GATE PLAN AT EL. +23310 TOS
MARK CWLH103 – CWLH104

CONTRACT NO./TITLE CW-I-WP4-2023-05/HOLLANDSE KUST NOORD WIND PARK | SCALE 1:10

DRAWN CM-TS | CHECKED M.ROSSI | APPROVED D.CASADIO | DATE 22/02/2024

A1 | DRAWING NO. 123A90-FDL-ST-DD-90317 | SHEET 001 | REV. 0