

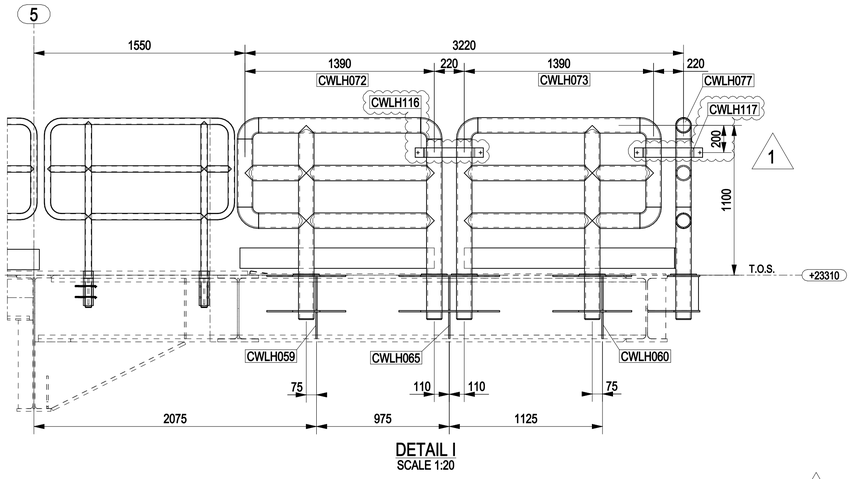



DETAIL I
SCALE 1:20

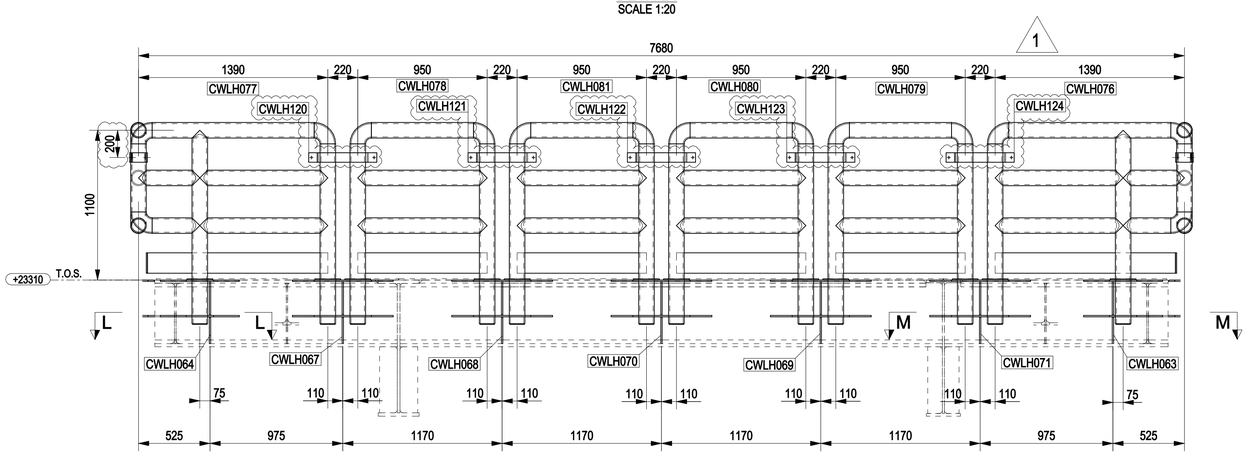


DETAIL J
SCALE 1:20

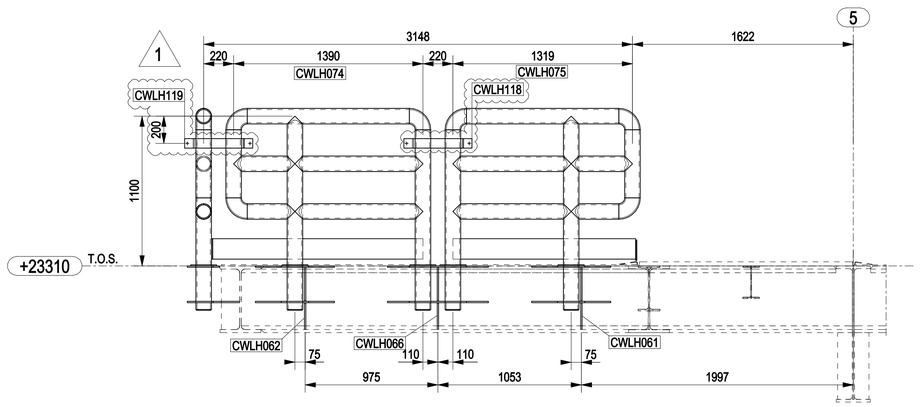


DETAIL K
SCALE 1:20

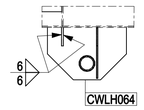

L - L
1:20

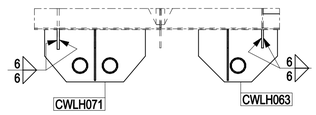

M - M
1:20

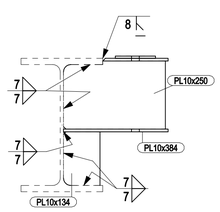


TYPICAL CONNECTION

NOTES

1 – ALL DIMENSIONS AND ELEVATIONS ARE IN MILLIMETERS U.N.O.
2 – ALL ELEVATIONS ARE REFERED TO C.D.
3 – FOR PLAN VIEW SEE DWG 123A90-FDL-ST-DD-90293

KEY PLAN

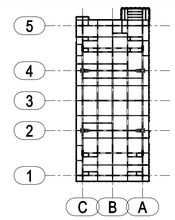

PLAN AT EL.+23310 TOS

HOLDS

REFERENCE DRAWINGS

DWG No.	DESCRIPTION
123A90-DDL-ST-DD-90059	TOP SIDE - FLOORING PLAN AT EL. +23310 T.O.S.
123A90-DDL-ST-DD-90037	BASE LOAD POWER HUB - STANDARD DRAWINGS - HANDRAILS

REV.	DATE	DRN	CHKD	APPD	DESCRIPTION
1	12/07/2024	CM-TS	MR	DC	REVISED WHERE INDICATED
0	22/02/2024	CM-TS	MR	DC	ISSUED FOR CONSTRUCTION

CROSSWIND

ROSETTI MARINO

TITLE :
BASE LOAD POWER HUB (BLPH)
TOP SIDES – HANDRAILS PLAN AT EL. +23310 TOS
ASSEMBLY HANDRAILS

CONTRACT NO./TITLE CW-I-WP4-2023-05/HOLLANDSE KUST NOORD WIND PARK			SCALE 1:100
DRAWN CM-TS	CHECKED M.ROSSI	APPROVED D.CASADIO	DATE 12/07/2024
A1	DRAWING NO. 123A90-FDL-ST-DD-90320	SHEET 001	REV. 1